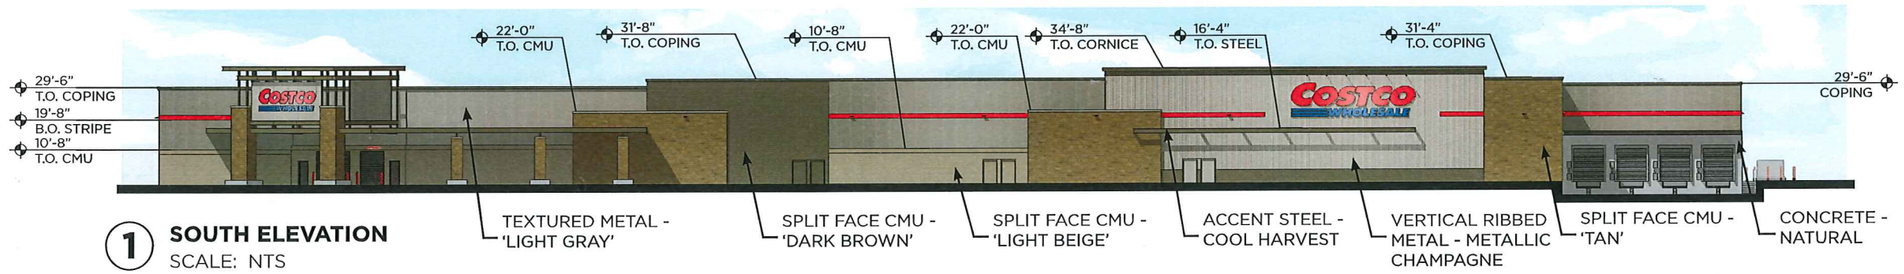

1 **SOUTH ELEVATION**
SCALE: NTS

2 **ENTRY ELEVATION**
SCALE: NTS

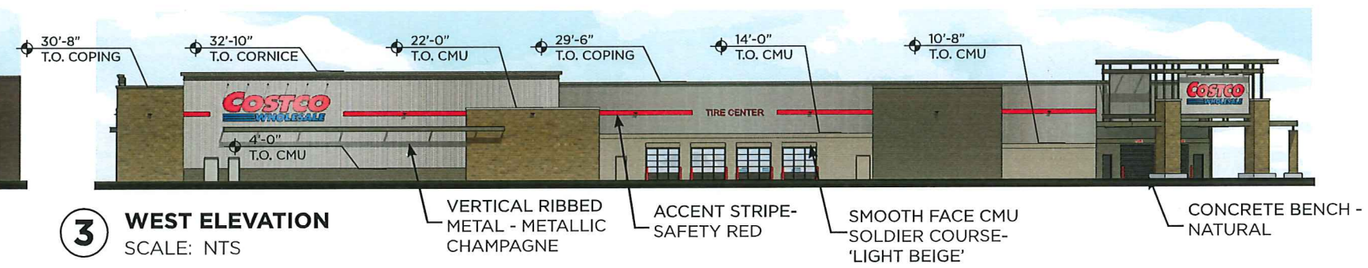

3 **WEST ELEVATION**
SCALE: NTS

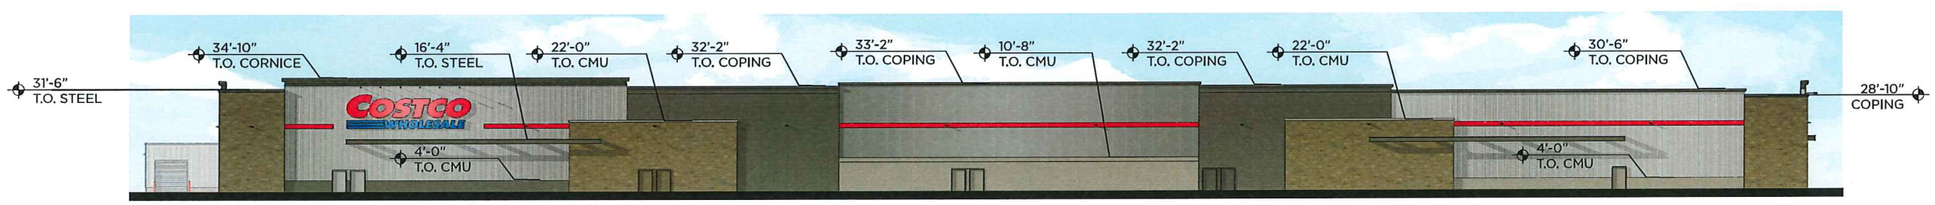

4 **NORTH ELEVATION**
SCALE: NTS

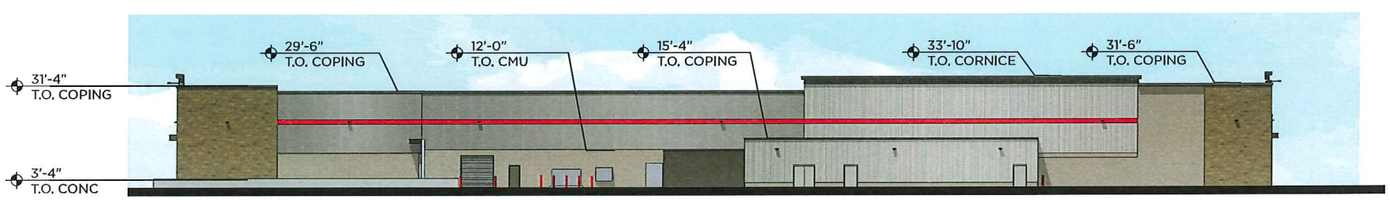

5 **EAST ELEVATION**
SCALE: NTS

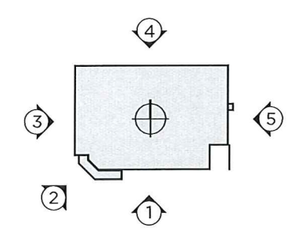

MG2

JANUARY 13TH, 2017
PROJECT #16-5252-01 V. #1.3
REDDING, CA

ELEVATIONS

COSTCO WHOLESALE