01 FRONT ELEVATION
SCALE: 1/4"=1'-0"

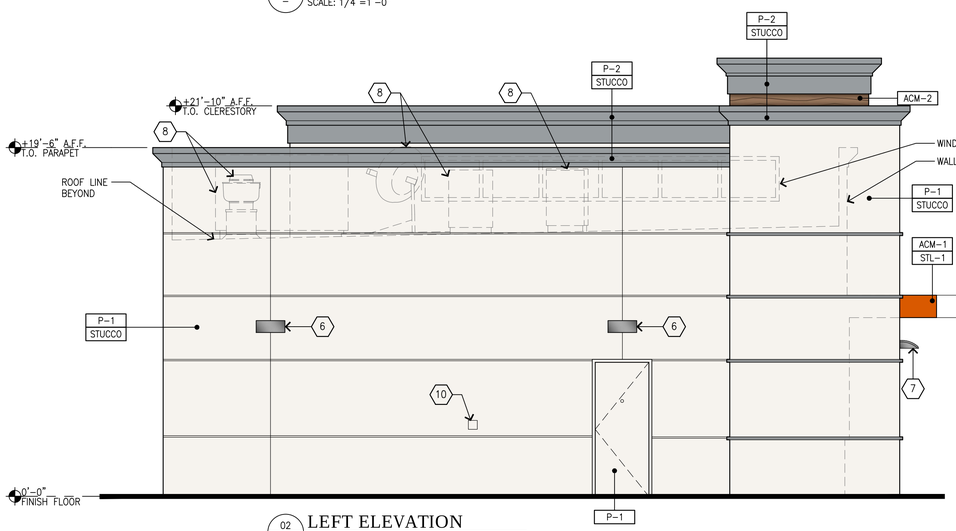

02 LEFT ELEVATION
SCALE: 1/4"=1'-0"

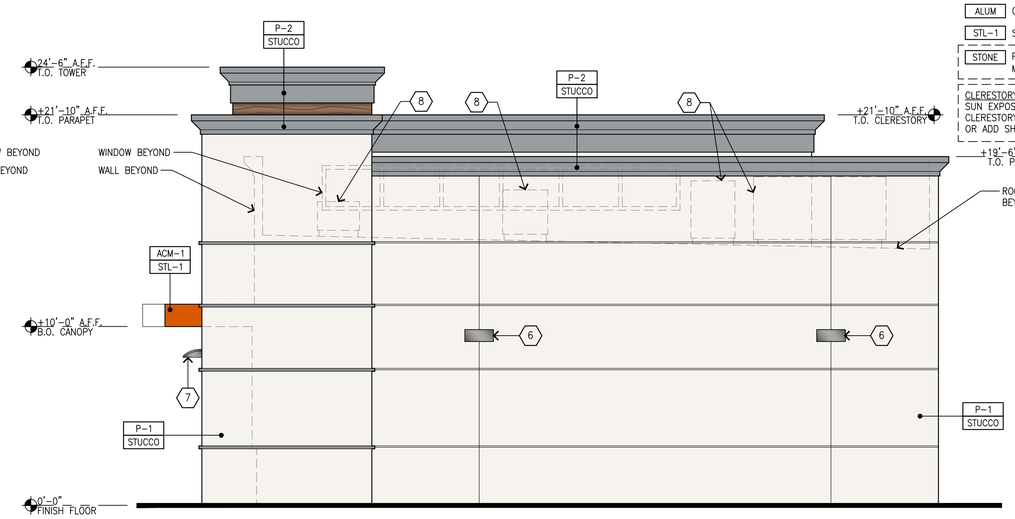

03 RIGHT ELEVATION
SCALE: 1/4"=1'-0"

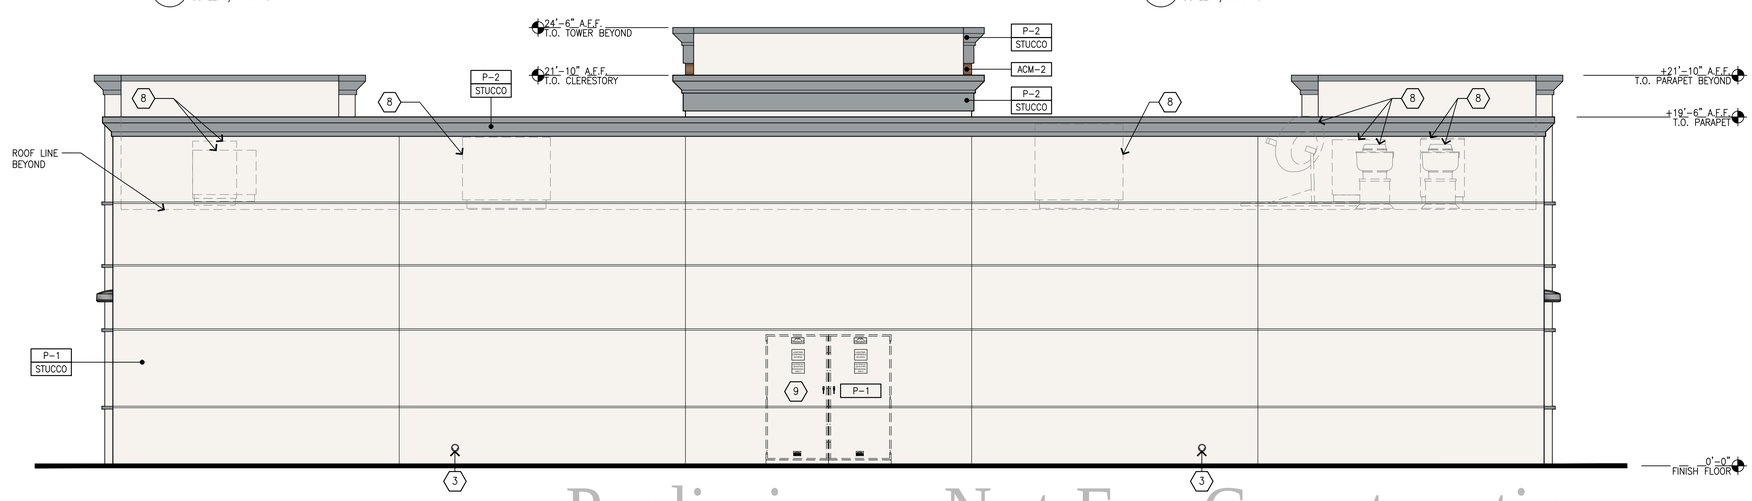

04 REAR ELEVATION
SCALE: 1/4"=1'-0"

GENERAL NOTES

A. REVEAL LOCATIONS IN FINISH SYSTEM SHOWN ARE TO ALIGN AS CLOSELY AS POSSIBLE TO ELEVATIONS.

KEYED NOTES

1. ALUMINUM ENTRANCE AND STOREFRONT SYSTEM, REFER TO SHEET A5.1 & SPECIFICATION.
2. STEEL AWNING ROD AND CLEVIS
3. OVERFLOW DRAIN
4. WALL POSTER
5. INTERNALLY ILLUMINATED SURFACE MOUNTED WALL SIGN
6. WALL MOUNTED LED FIXTURE
7. WALL MOUNTED SIGN LIGHTING
8. ROOFTOP EQUIPMENT BEYOND
9. MAIN SWITCHGEAR
10. CO2 FILL/VENT BOX, VERIFY LOCATION PRIOR TO INSTALLATION

COLOR LEGEND

P-1	BENJAMIN MOORE, OC-69, "WHITE OPULENCE"
P-2	BENJAMIN MOORE, 2121-30, "PEWTER", HIGH GLOSS

MATERIAL LEGEND

STUCCO	⅞" CEMENT PLASTER, INSTALLED PER MFG. SPECIFICATIONS; TEXTURE: FINE SAND FINISH
ACM-1	ALUMINUM COMPOSITE MATERIAL, PANTONE PMS 166c, "ORANGE"
ACM-2	ALUMINUM COMPOSITE MATERIAL, ALUCOBOND, "RUSTIC WALNUT"
ALUM	CLEAR ANODIZED ALUMINUM
STL-1	STEEL AWNING
STONE	PANELIZED STONE VENEER (PROTOTYPE OPTION) MFR: CORONADO, SERIES: PRO-LEDGE COLOR: "ALASKAN SUNSET"

CLERESTORY DESIGNER NOTE:
SUN EXPOSURE SHOULD BE CONSIDERED FOR WINDOW USE AT CLERESTORY. IN TEMPERATE CLIMATE AVOID SOUTH AND WEST EXPOSURE OR ADD SHADING OR LOW E GLAZING

COLOR LEGEND

P-1	BENJAMIN MOORE, OC-69, "WHITE OPULENCE"
P-2	BENJAMIN MOORE, 2121-30, "PEWTER", HIGH GLOSS

MATERIAL LEGEND

ACM-1	ALUMINUM COMPOSITE MATERIAL, PANTONE PMS 166c, "ORANGE"
ACM-2	ALUMINUM COMPOSITE MATERIAL, ALUCOBOND, "RUSTIC WALNUT"

NOT FOR CONSTRUCTION

Preliminary Not For Construction

4	01/11/18	PROTOTYPE REVISION
3	07/07/16	PROTOTYPE REVISION
2	03/04/16	PROTOTYPE REVISION

CLIENT:

bp

ARCO
BP WEST COAST PRODUCTS, LLC

NO.	DATE	REVISION DESCRIPTION
1		
2		
3		
4		
5		
6		
7		
8		
9		
10		
11		
12		

SEAL:

THIS SHEET IS FOR INFORMATION ONLY

THIS DRAWING IS PROTOTYPICAL AND MUST BE REVIEWED AND ADAPTED FOR LOCAL SITE CONDITIONS, BUILDING CODES AND CLIMATE CONDITIONS. NEITHER BP CORPORATION NOR THEIR CONSULTANTS WARRANT OR GUARANTY ITS ACCURACY OR APPLICABILITY IN YOUR LOCAL AREA AND THEREFORE ASSUME NO LIABILITY FOR SITE SPECIFIC USE. THESE DOCUMENTS ARE PROVIDED ONLY AS A PROTOTYPICAL GUIDE AND THE PLANS MUST BE DESIGNED AND SEALED BY REGISTERED PROFESSIONAL ARCHITECT AND ENGINEERS.

DEVELOPMENT INFORMATION:
ARCO NTI
3000 AM/PM PROTOTYPE

SITE ADDRESS:
ADDRESS
CROSS STREET
CITY, STATE

FACILITY # TBD

DESIGNED BY:
CHECKED BY:
DRAWN BY:
VERSION: -
PROJECT NO: -

DRAWING TITLE:
COLOR ELEVATIONS

SHEET NO:
A2.1