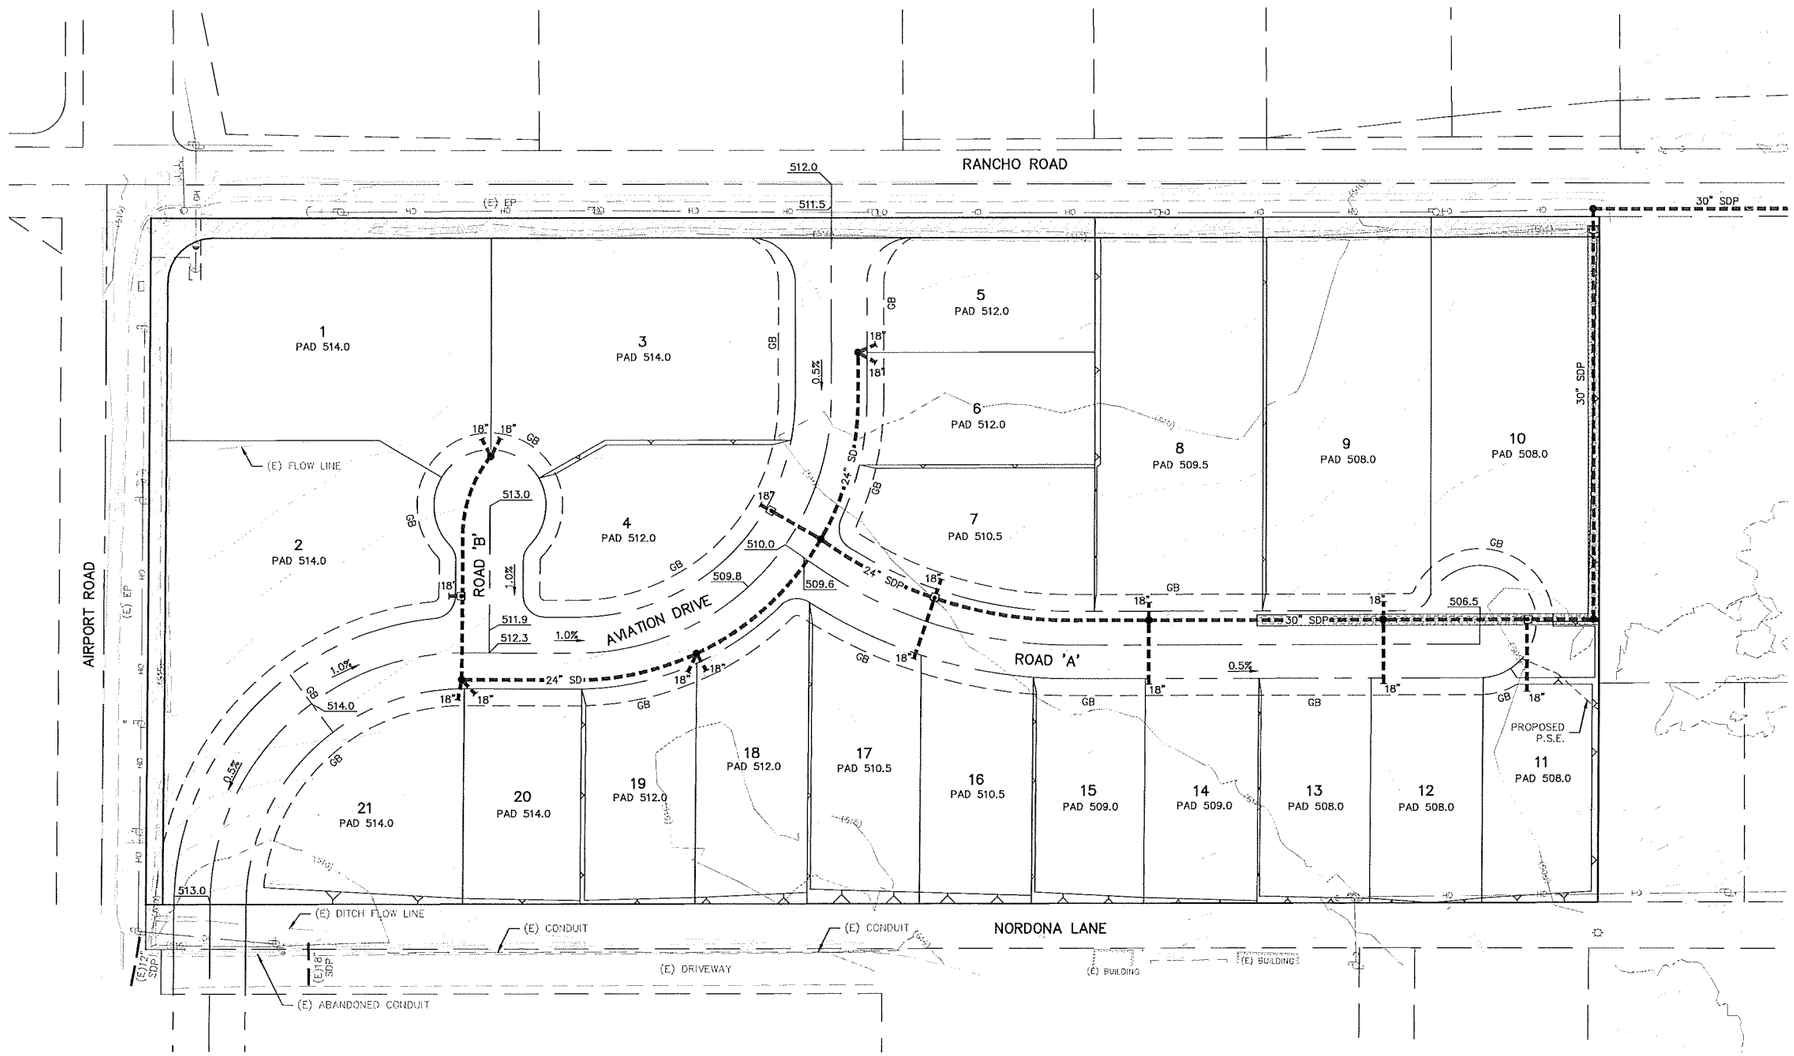

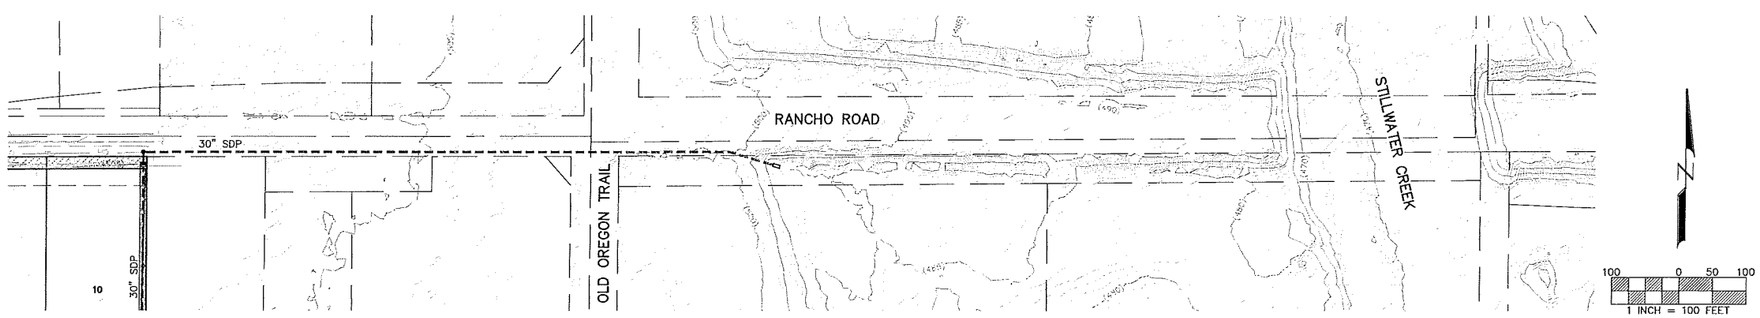

OFF-SITE STORM DRAIN DETAIL
1" = 100'

LEGEND

- AREA OF RIGHT OF WAY DEDICATION
- EXISTING OVERHEAD POWER LINES
- EXISTING POWER POLE (WITH GUY WIRE)
- SDP — PROPOSED STORM DRAIN PIPE
- PROPOSED INFILTRATION TRENCH
- PROPOSED STORM DRAIN CATCH BASIN
- PROPOSED STORM DRAIN MANHOLE
- PROPOSED STORM DRAIN HEADWALL
- PROPOSED SLOPE
- GB — PROPOSED GRADE BREAK

AIRPORT & RANCHO INDUSTRIAL TENTATIVE MAP PRELIMINARY GRADING AND DRAINAGE PLAN PM-2018-01476

BEING A PORTION OF THE NORTHEAST ¼ OF SEC. 22 AND THE NORTHWEST ¼ OF SEC. 23, T. 31N., R. 4W., M.D.M., IN THE CITY OF REDDING, COUNTY OF SHASTA, CALIFORNIA

FOR

ALAN SHUFELBERGER

BY

SHARRAH DUNLAP SAWYER, INC.

Civil Engineering • Land Planning • Surveying & Mapping
Landscape Architecture • Presentation Graphics

4360 Lockheed Drive, Redding, CA 96002
530.221.3792 voice • 530.221.8369 fax • info@sdsengineering.com

DATE: APRIL 17, 2019 SCALE: 1"=VARIES SHEET 2 OF 3

P:/proj/p/18121/DWG/18121TM.dwg 18121