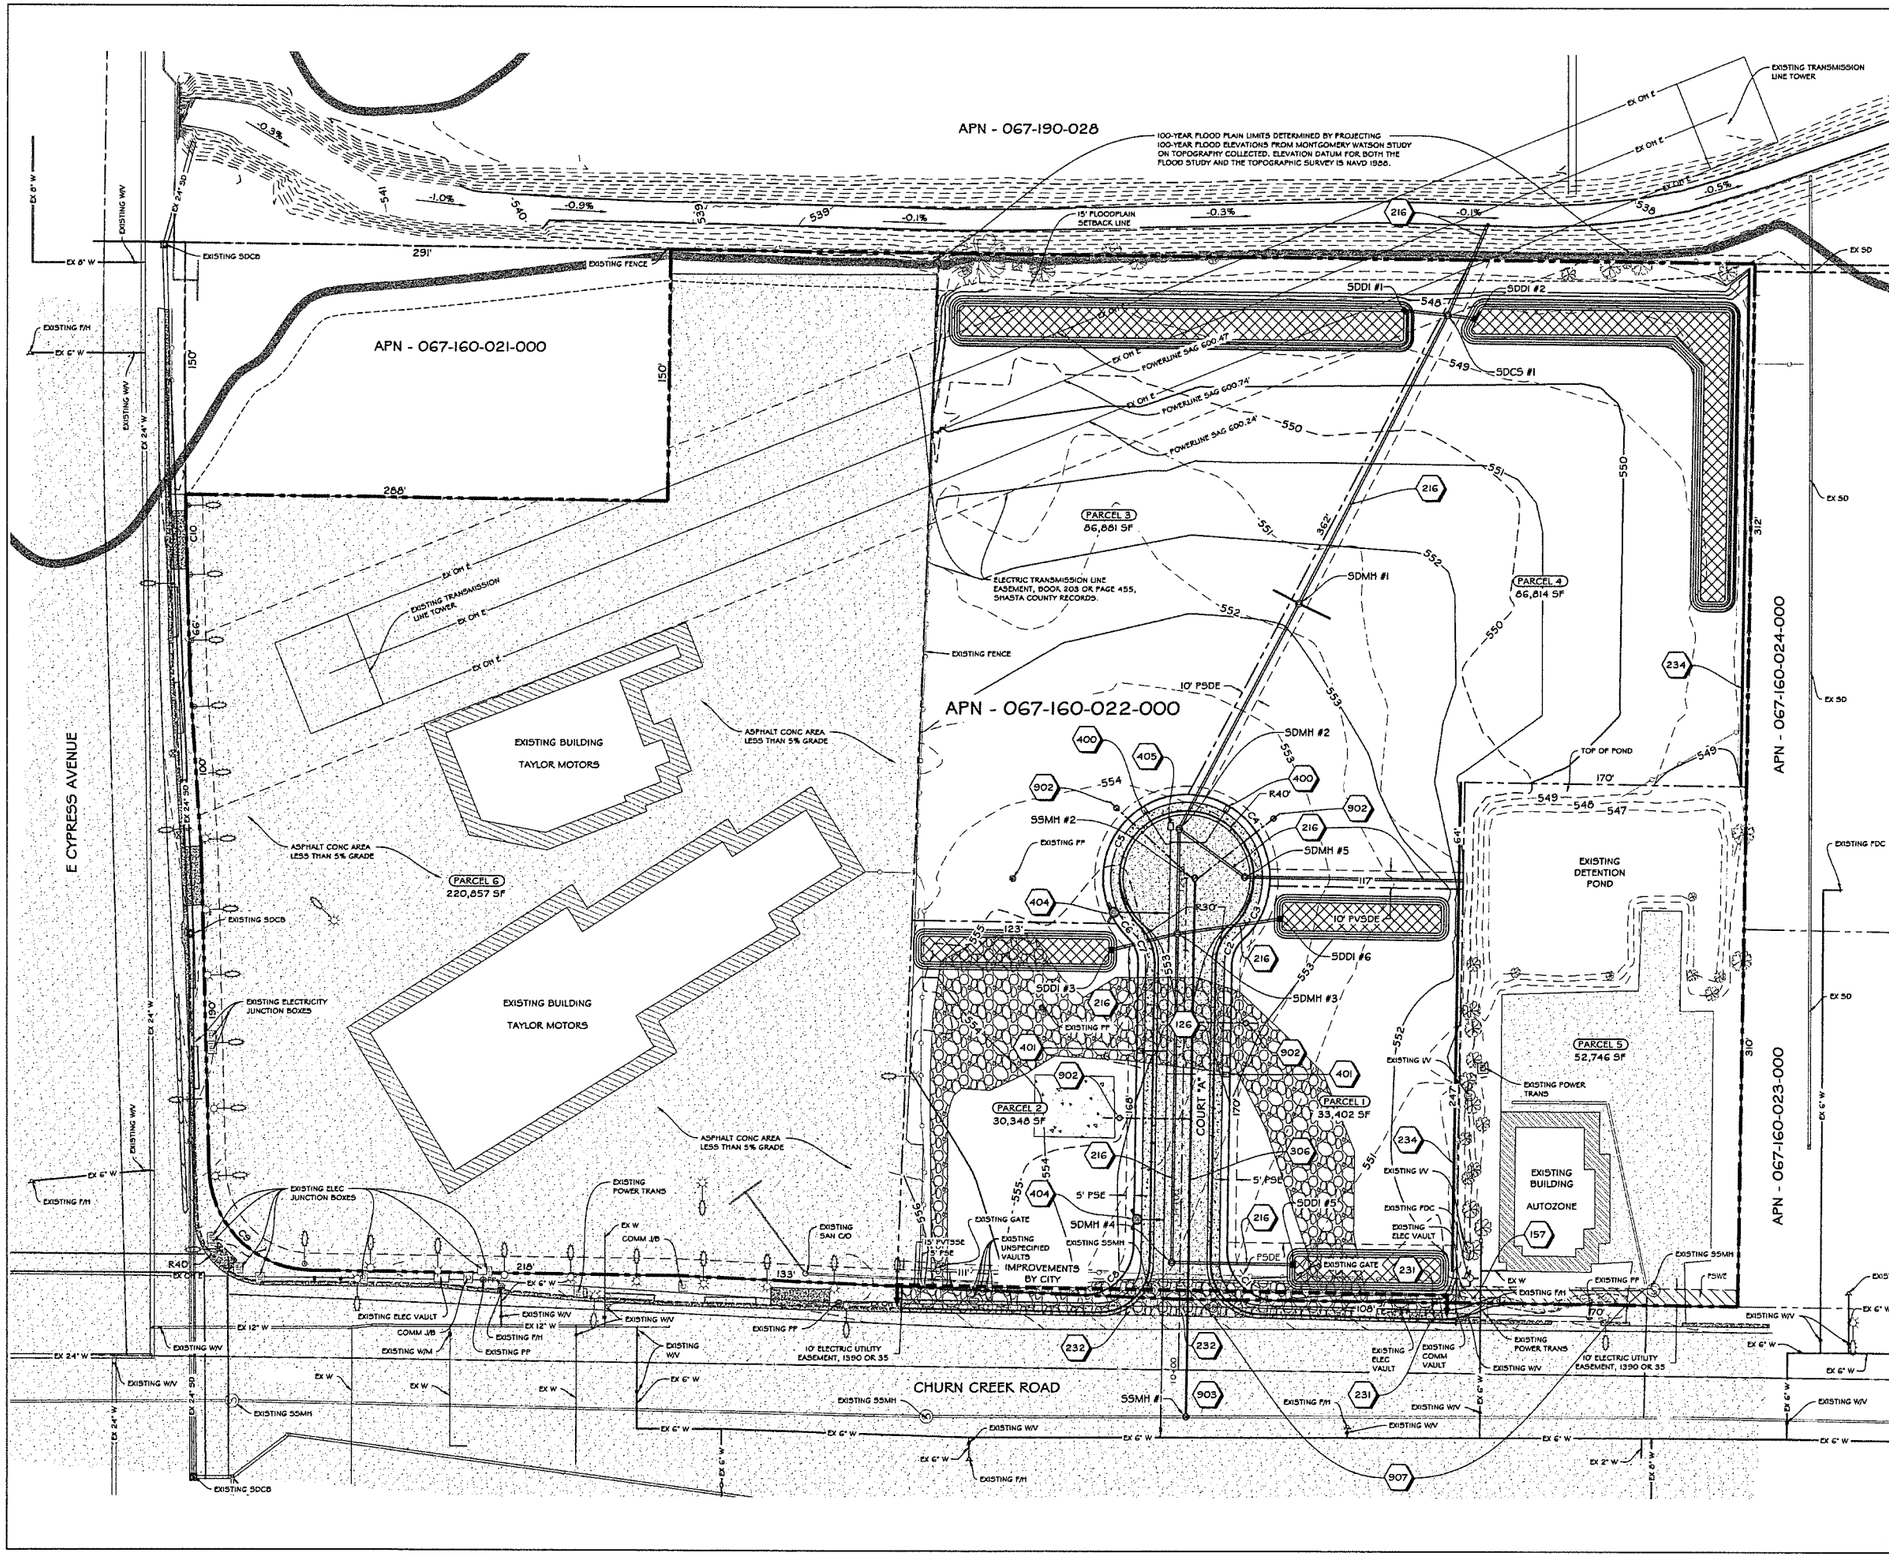

GENERAL SHEET NOTES:

1. GRADE AREA TO PROPOSED FINISH GRADE CONTOURS AS SHOWN.
2. REFERENCE SHEET NO. 5 FOR TYPICAL STREET SECTIONS.
3. PROPOSED WATER FACILITIES ARE TO COMPLY WITH THE CURRENT EDITION OF THE CITY OF REDDING CONSTRUCTION STANDARDS.
4. FOR TRENCHING AND BACKFILL DETAILS, REFERENCE CORCS, PAGE 609.00 AND, PAGE 610.00.
5. PROPOSED SANITARY SEWER FACILITIES ARE TO COMPLY WITH THE CURRENT EDITION OF THE CITY OF REDDING CONSTRUCTION STANDARDS.
6. STORMWATER MANAGEMENT FACILITIES SHOWN ARE TO COMPLY WITH THE CITY OF REDDING CONSTRUCTION STANDARDS.

⬡ KEYNOTES

126. CONSTRUCT ROLL CURB AND GUTTER. REFERENCE CORCS, PAGE 138.00.
157. REMOVE EXISTING SIDEWALK AS SHOWN.
216. INSTALL 15" Ø STORM SEWER PIPE. REFERENCE COR STANDARDS AND SPECIFICATIONS.
231. CONSTRUCT UNDERWALK DRAIN.
232. CONSTRUCT STANDARD CROSS GUTTER. REFERENCE CORCS, PAGE 126.00.
234. PROPOSED RETAINING WALL
306. CONSTRUCT 8" Ø SANITARY SEWER. REFERENCE CORCS.
400. CONSTRUCT SINGLE 1" Ø WATER SERVICE CONNECTION. REFERENCE CORCS, PAGE 401.00.
404. INSTALL FIRE HYDRANT ASSEMBLY. REFERENCE CORCS, PAGE 421.00.
405. INSTALL BLOW-OFF ASSEMBLY. REFERENCE CORCS, PAGE 450.00.
902. CONSTRUCT SANITARY SEWER SERVICE.
903. INTERCEPT EXISTING SANITARY SEWER SERVICE FROM THE NORTH AND TIE INTO PROPOSED SANITARY SEWER.
907. ABANDON EXISTING SANITARY SERVICE SOUTH OF THE PROPOSED 8" Ø SANITARY SEWER.

CIVIL ENGINEERS
LAND SURVEYORS
PROJECT MANAGERS
PLANNERS
www.pdgnw.com

REGISTERED PROFESSIONAL ENGINEER KEITH W HISEMUTH No. 46241 Exp. DEC 31, 2020 CIVIL STATE OF CALIFORNIA
NOT FOR CONSTRUCTION

DATE SIGNED:

TAYLOR FAMILY 1997 REVOCABLE LIVING TRUST

REDDING, CALIFORNIA

PROJECT # 18005

PURPOSE FOR ISSUANCE

NO.	DESCRIPTION	DATE	BY
1	CLIENT REVIEW	12/18/18	KW
2	PARCEL MAP APPLICATION SUBMITTAL	2/21/19	KW
3	REV FOR CITY COMMENTS	8/23/19	KW

SHEET RECEIVED
AUG 23 2019

TENTATIVE PARCEL MAP OPTION 1