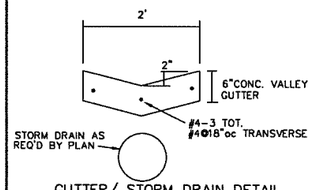

GUTTER/ STORM DRAIN DETAIL
NOT TO SCALE

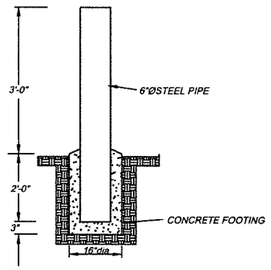

BOLLARD DETAIL
NTS

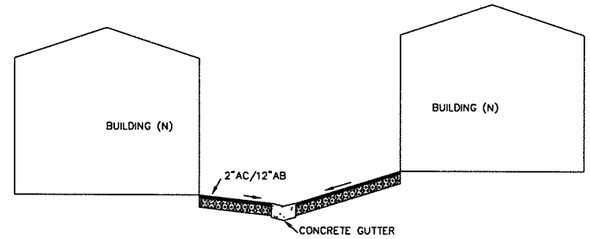

TYPICAL DRIVEWAY
NTS

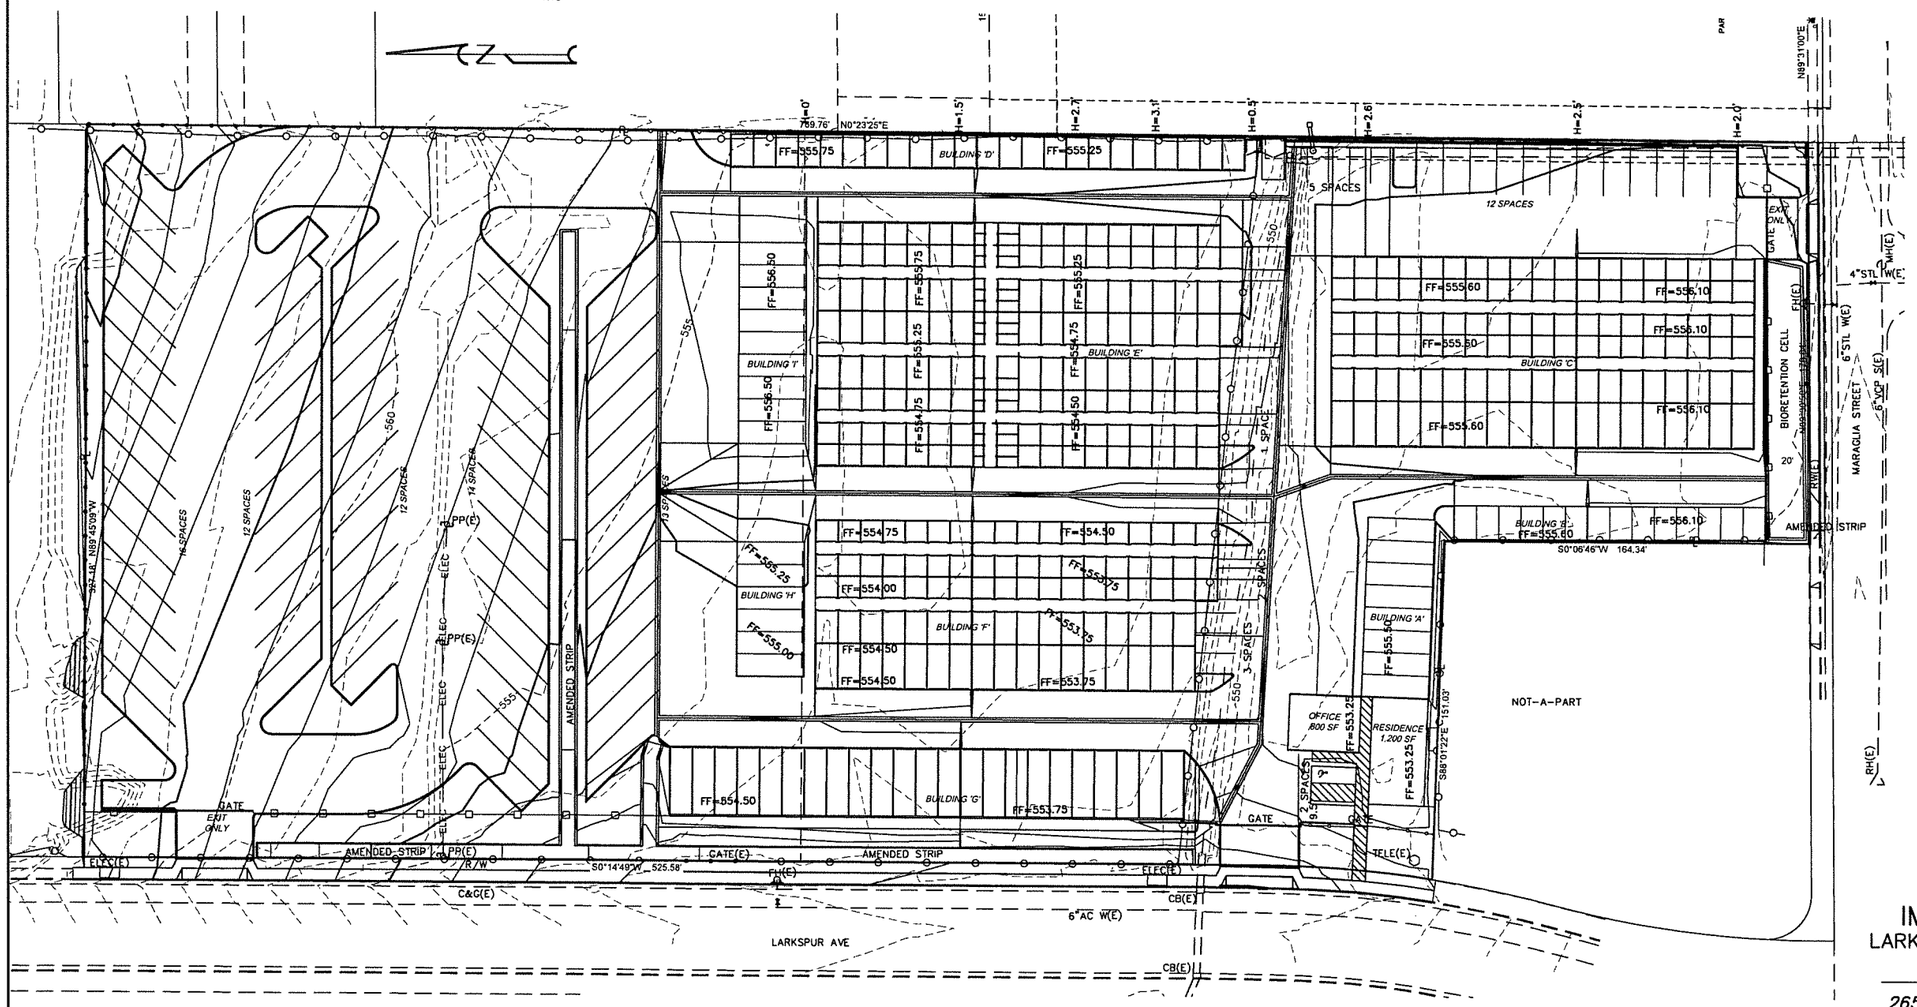

LEGEND

8" W	8" WATER MAIN.
	GATE VALVE (WATER MAIN)
F.H.	FIRE HYDRANT W/ GATE VALVE & BOLLARDS
SD	STORM DRAIN.
	UTILITY POLE
	UTILITY POLE GUY
DLT	DAYLIGHT LINE
	PROPOSED LIGHTING WALLPAC WP1
	FENCE
E	EXISTING

NOTICE NOT LESS THAN 48-HOUR NOTICE IS REQUIRED PRIOR TO STARTING ANY EXCAVATION NEAR UNDERGROUND UTILITIES BELONGING TO P.G. & E., PAC BELL, CITY OF SHASTA LAKE OR CITY OF REDDING PLEASE CALL, TOLL FREE,"ONE CALL" UNDER-GROUND SERVICE ALERT (USA) 1-800-642-2444. FOR CHARTER FACILITIES, CALL (530)241-7300 FOR A.C.I.D. FACILITIES, CALL (530)365-7329. FOR BELLA VISTA WATER DIST. (530)241-1085 FOR MARKS CABLE SYSTEMS (530)547-5438

GRADING PLAN
CITY OF REDDING IMPROVEMENT PLANS
LARKSPUR MINI STORAGE & R.V.
UP NO. 2020-00181

2655 AND 2615 LARKSPUR LANE

FOR

WEAVER ENTERPRISES LP

BY

WHITSON ENGINEERING, INC.

1035 EUREKA WAY
REDDING, CALIFORNIA 96001
(530)-243-8181

DATE: 3-23-20 SCALES: VERT 1"= HORIZ 1"= 30'

SHEET 2 of 5