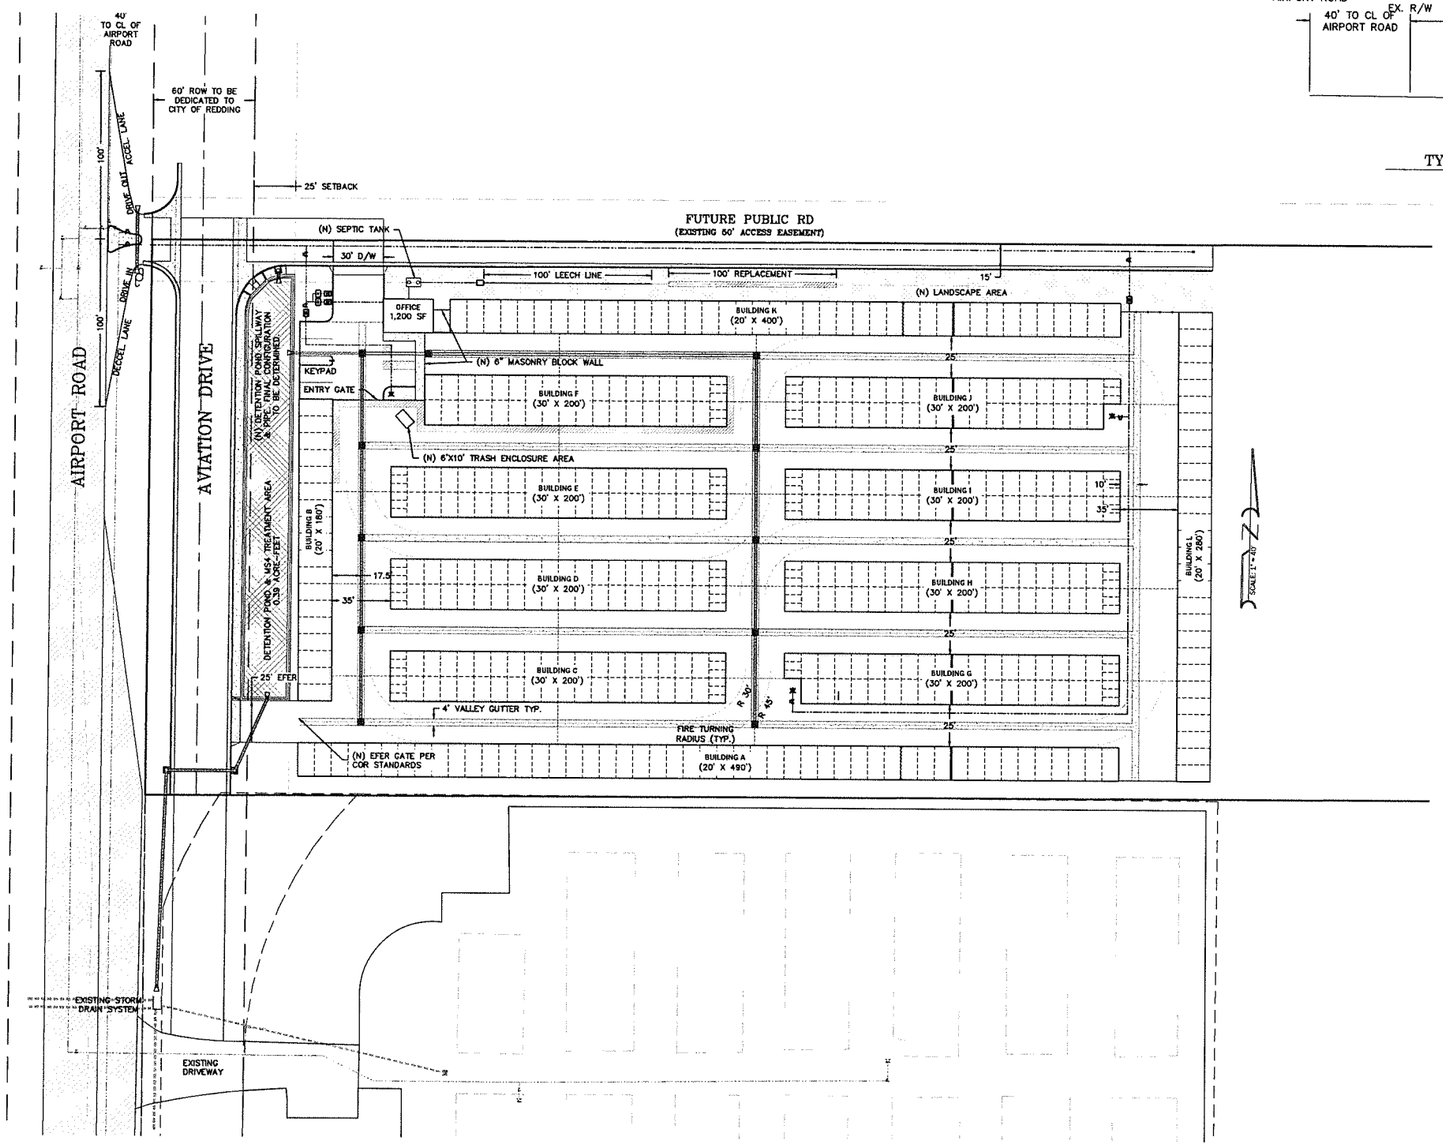

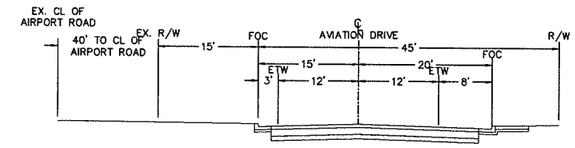

TYPICAL SECTION: AVIATION DRIVE

PER CITY OF REDDING AIRPORT ROAD PSR

LEGEND

- RECORD BOUNDARY
- ROW BOUNDARY
- ACCESS EASEMENT
- (EX) WATER LINE
- (EX) WATER VALVE
- (N) GRADE BREAK
- (N) WATER LINE
- (N) WATER VALVE C.O.R.C.S. 404.00
- (N) WATER METER C.O.R.C.S. 401.00
- (N) FIRE HYDRANT C.O.R.C.S. 421.00
- (N) RPP DEVICE C.O.R.C.S. 431.00
- (N) SD PIPE
- (N) FENCE
- (EX) ROAD
- (N) ADA UNIT
- (N) HMA
- (N) CONCRETE
- (N) LANSCAPING

GRAPHIC SCALE

40 0 20 40 80 160

(IN FEET)
1 inch = 40 ft.

UNDERGROUND SERVICE ALERT

USA North

1-800-227-2600
CALL BEFORE YOU DIG

PARKING STALLS

1 – ADA STALL
6 – 10 X 20 STALLS

BUILDING AREA

75,000 SF BUILDING / 424,710 SF SITE = 17%

LANDSCAPE AREA

APPROX. 8,424 SF

REVISIONS

NO.	DATE	DESCRIPTION	BY

PLANS PREPARED UNDER THE SUPERVISION OF:

REGISTERED PROFESSIONAL ENGINEER DUANE K. MILLER No. 29490 CIVIL STATE OF CALIFORNIA

EXP. 03/31/21

City of Redding

5525 Airport Road

Drainage & Utility Plan

DUANE K. MILLER
CIVIL ENGINEER, INC.
PO BOX 1307
6172 MEISTER WAY, UNIT 1
ANDERSON, CA 96007
530-365-5610
DKMENGR.COM

DATE	SHEET
6/18/20	2
SCALE	OF
1"= 40'	6

AP:\Projects\20.000 Jobs\20.003\DWG\PLAN - SDP 6/18/2020