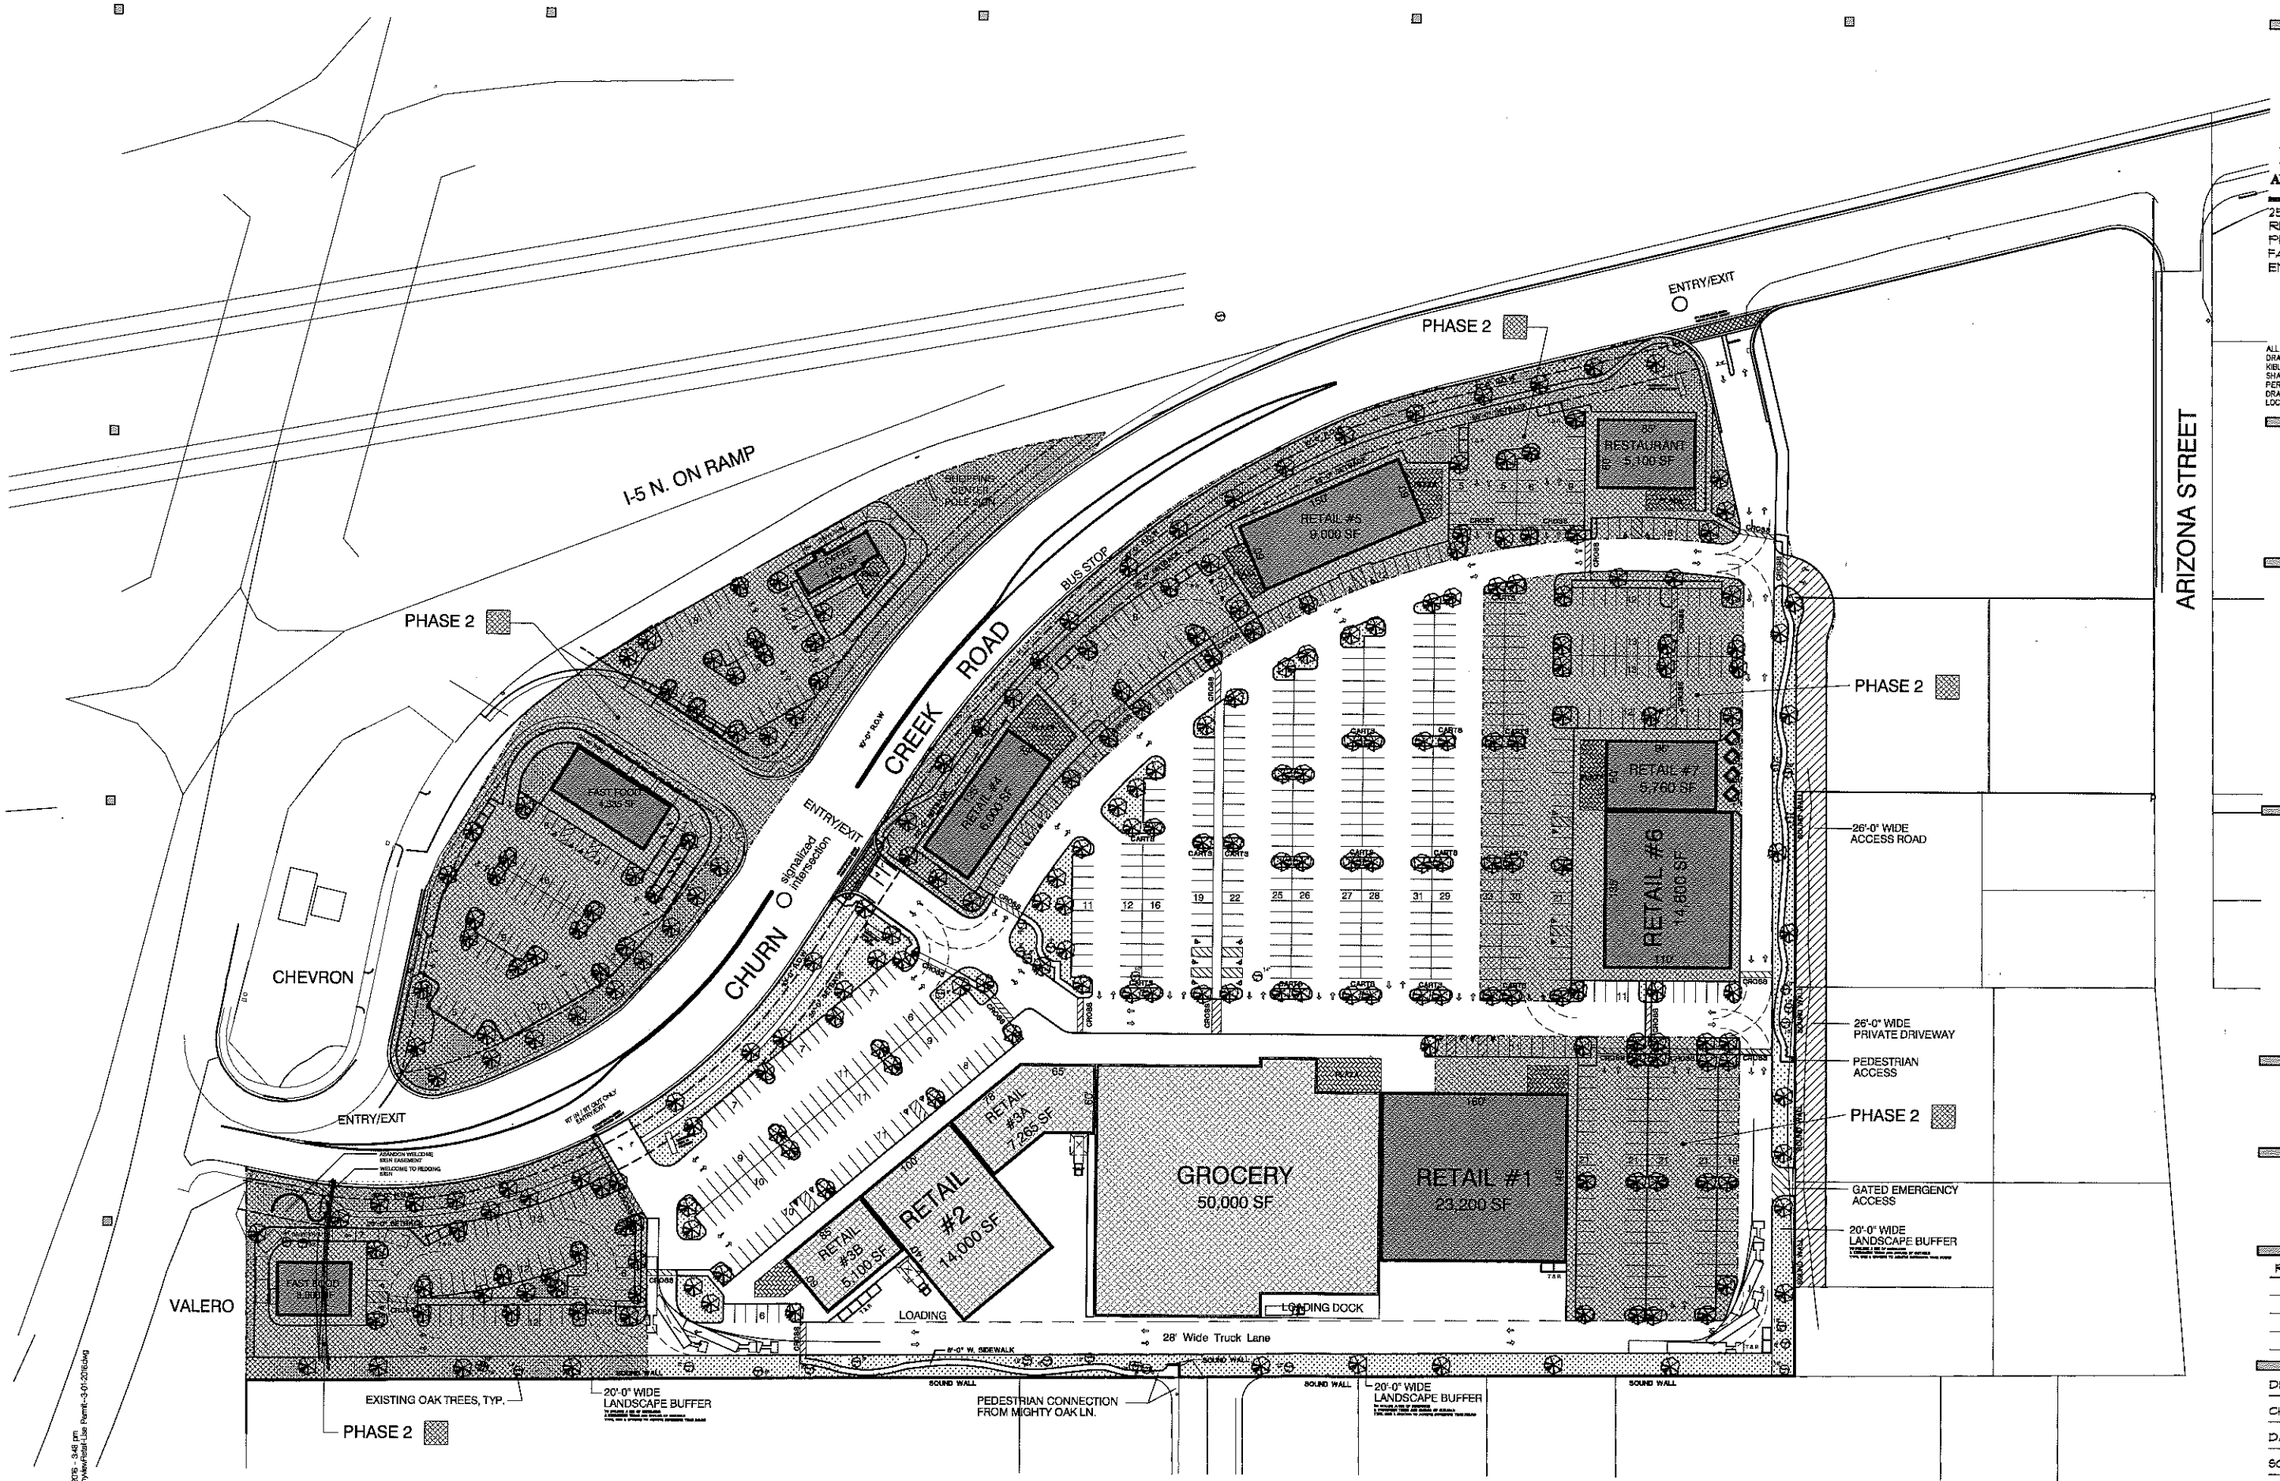

PHASING SITE PLAN

SCALE: 1" = 60'-0"

N

0 30 60 120

K2 A&E

KIBLER & KIBLER
ARCHITECTURE & ENGINEERING

2556 HEATHER LANE
REDDING, CA 96002
PHONE (530) 226-0566
FAX (530) 221-3985
EMAIL info@k2ae.com

ALL IDEAS, DESIGNS AND PLANS REPRESENTED BY THIS DRAWING ARE THE EXCLUSIVE PROPERTY OF KIBLER & KIBLER ARCHITECTURE AND ENGINEERING (K2 A&E) AND SHALL NOT BE REPRODUCED WITHOUT PRIOR WRITTEN PERMISSION. ANY UNAUTHORIZED REUSE OF THIS DRAWING SHEET OTHER THAN FOR THE PROJECT AND LOCATION SHOWN IS PROHIBITED.

LICENSE STAMP

LICENSED ARCHITECT SHELLY D. KIBLER C-26370 REN. 8/31/16 STATE OF CALIFORNIA

CONSULTANTS

PROJECT NAME

BONNYVIEW RETAIL CENTER

CHURN CREEK RD.
REDDING, CA.

SHEET TITLE
PHASING SITE PLAN

DRAWING STATUS
USE PERMIT SUBMITTAL NO. 1

REVISIONS	DATE

DRAWN:	SK
CHECKED:	SK
DATE:	3-01-2016
SCALE:	-
JOB NO.	2342

SHEET NO.

A-2

Plot Date: March 02, 2016 - 3:48 pm
File Name: G:\2342-Bonnyview\Retail-Use Permit-3-01-2016.dwg