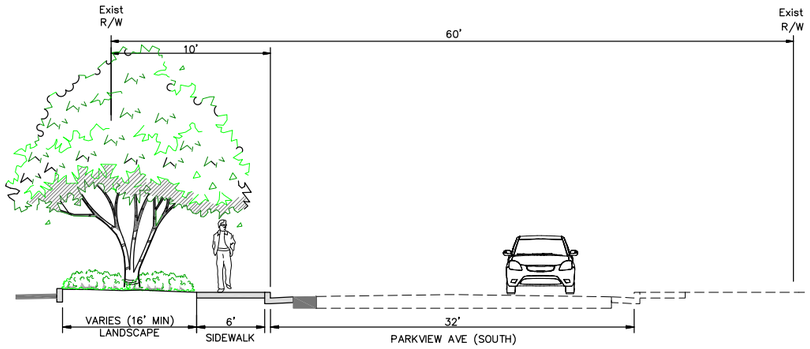

SECTION A–A
NTS

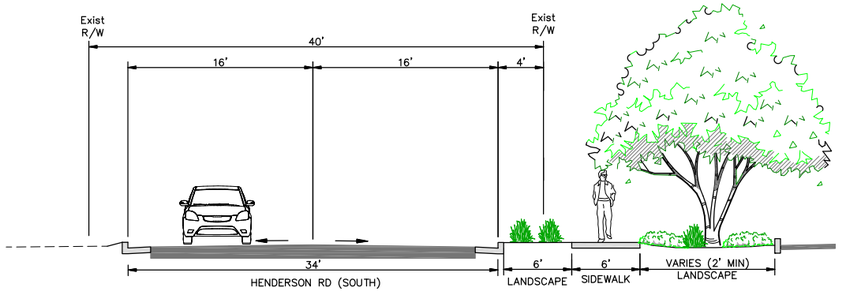

SECTION B–B
NTS

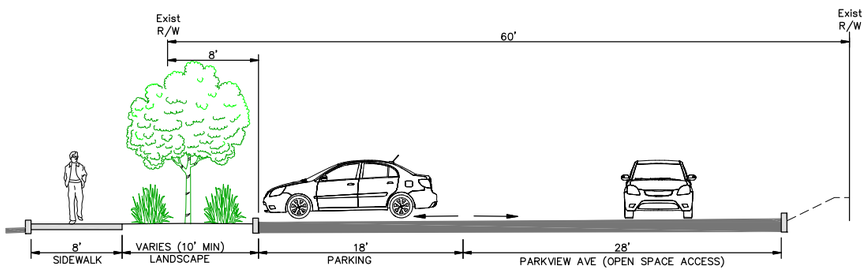

SECTION C–C
NTS

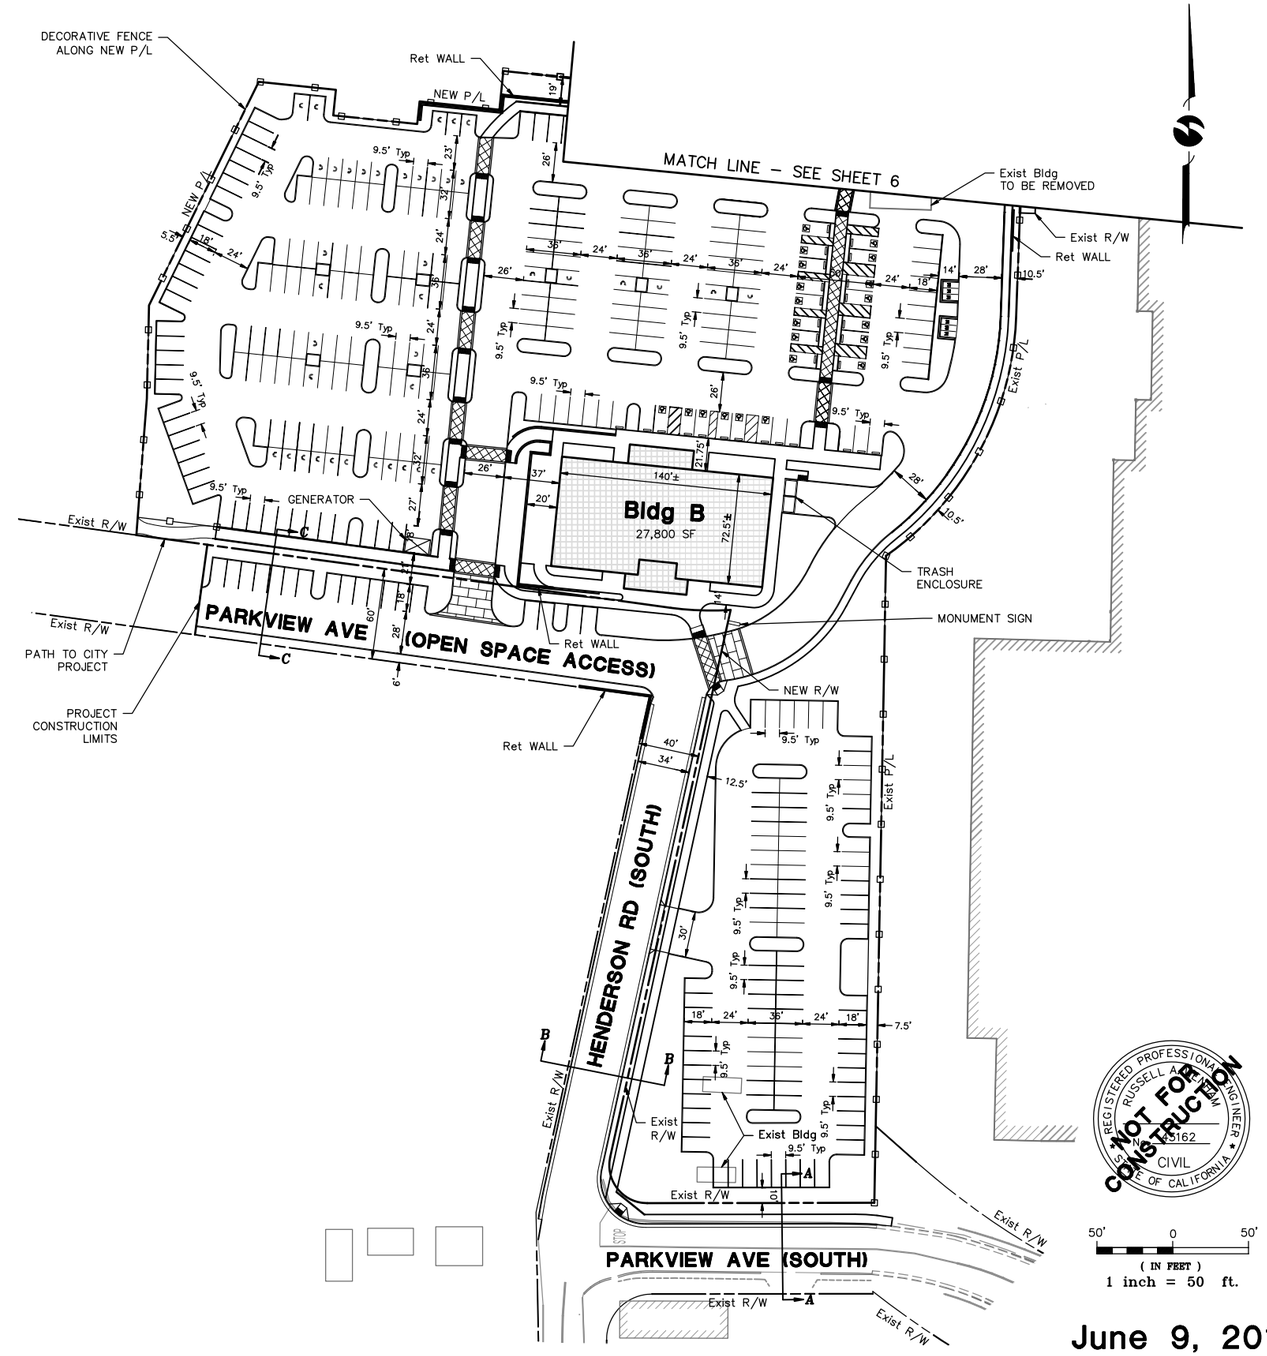

50' 0 50'
(IN FEET)
1 inch = 50 ft.

June 9, 2017

6/8/2017 5:09 PM J:\PRJ\1966\1966UPS001.DWG

NORTH STATE PAVILION

ENLARGED SITE PLAN

omni·means A GHD company

Redding, California

Dignity Health

SHEET 5 OF 33

REDDING
330 Hartnell Ave, Suite B
Redding, CA 96002
(530) 242–1700
www.omnimeans.com

also in:
ROSEVILLE
VISALIA
WALNUT CREEK
SAN LUIS OBISPO & NAPA

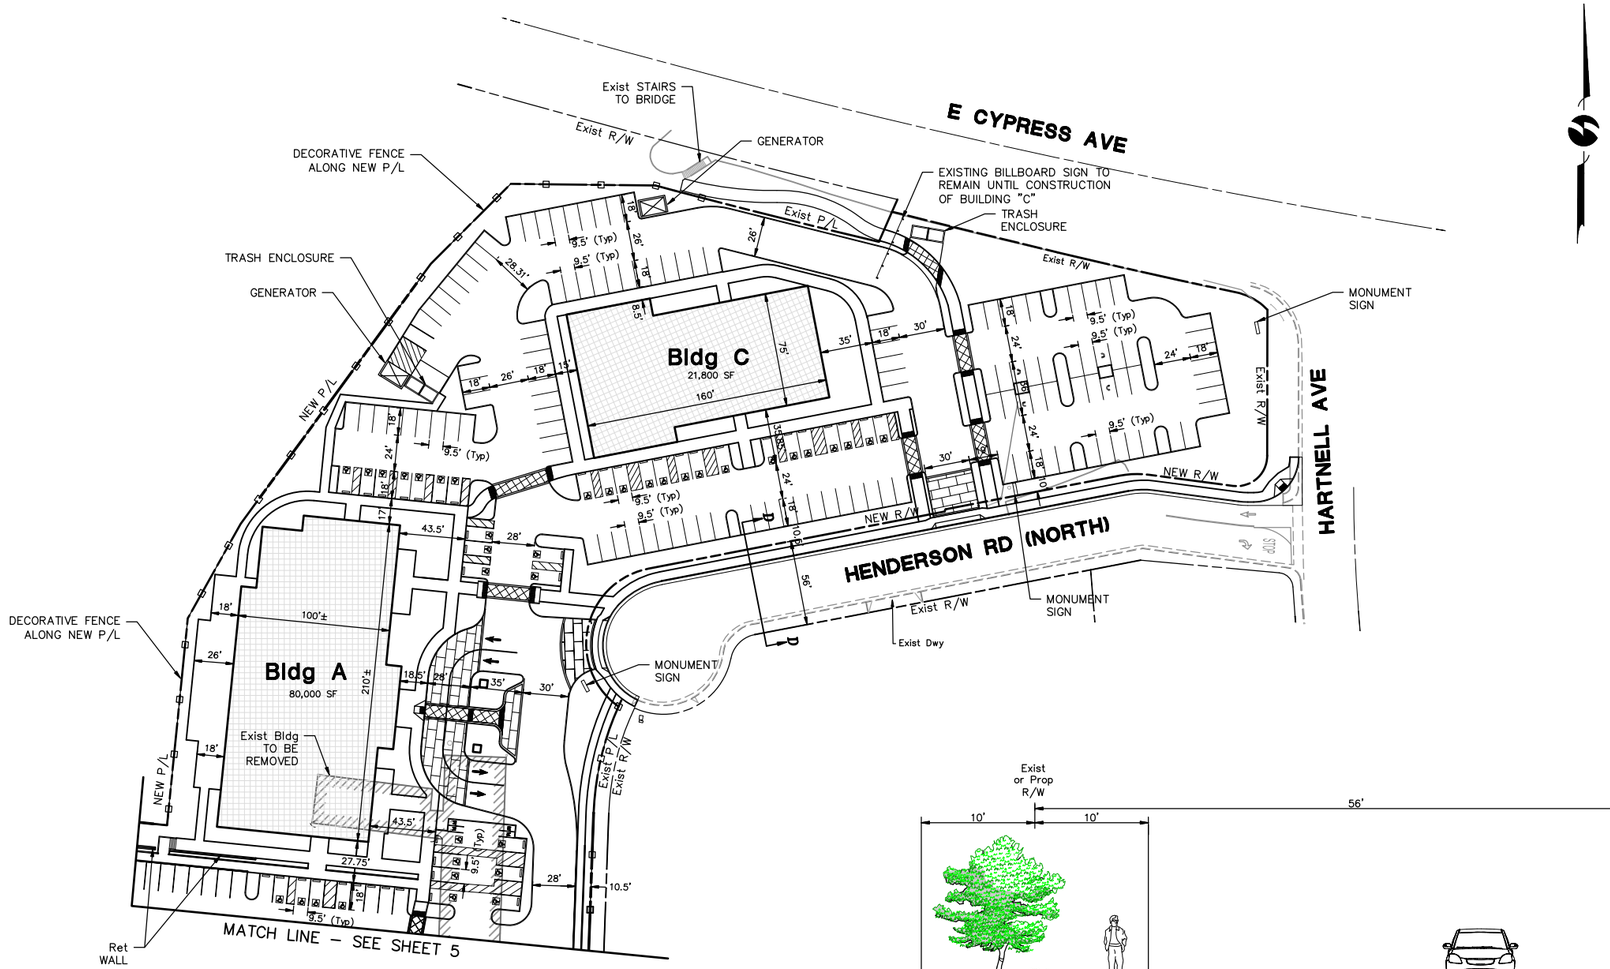

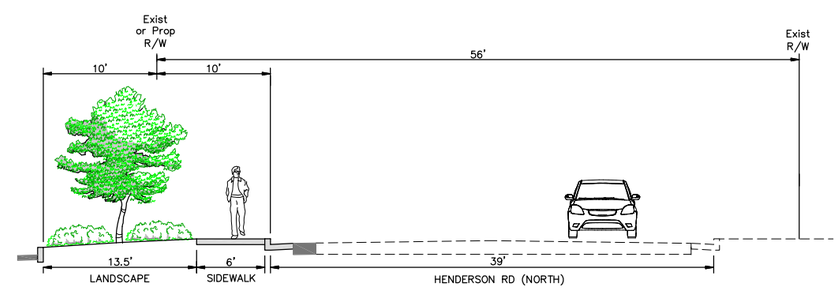

SECTION D–D
NTS

50' 0 50'
(IN FEET)
1 inch = 50 ft.

REGISTERED PROFESSIONAL ENGINEER
RUSSELL A. MEAN
No. 45162
CIVIL
STATE OF CALIFORNIA
NOT FOR CONSTRUCTION

June 9, 2017

6/8/2017 5:11 PM J:\PRJ\1966\1966UPS001.DWG

NORTH STATE PAVILION

ENLARGED SITE PLAN

omni · means
A GHD company

Redding, California

Dignity Health

SHEET 6 OF 33

REDDING
330 Hartnell Ave, Suite B
Redding, CA 96002
(530) 242–1700
www.omnimeans.com

also in:
ROSEVILLE
VISALIA
WALNUT CREEK
SAN LUIS OBISPO & NAPA