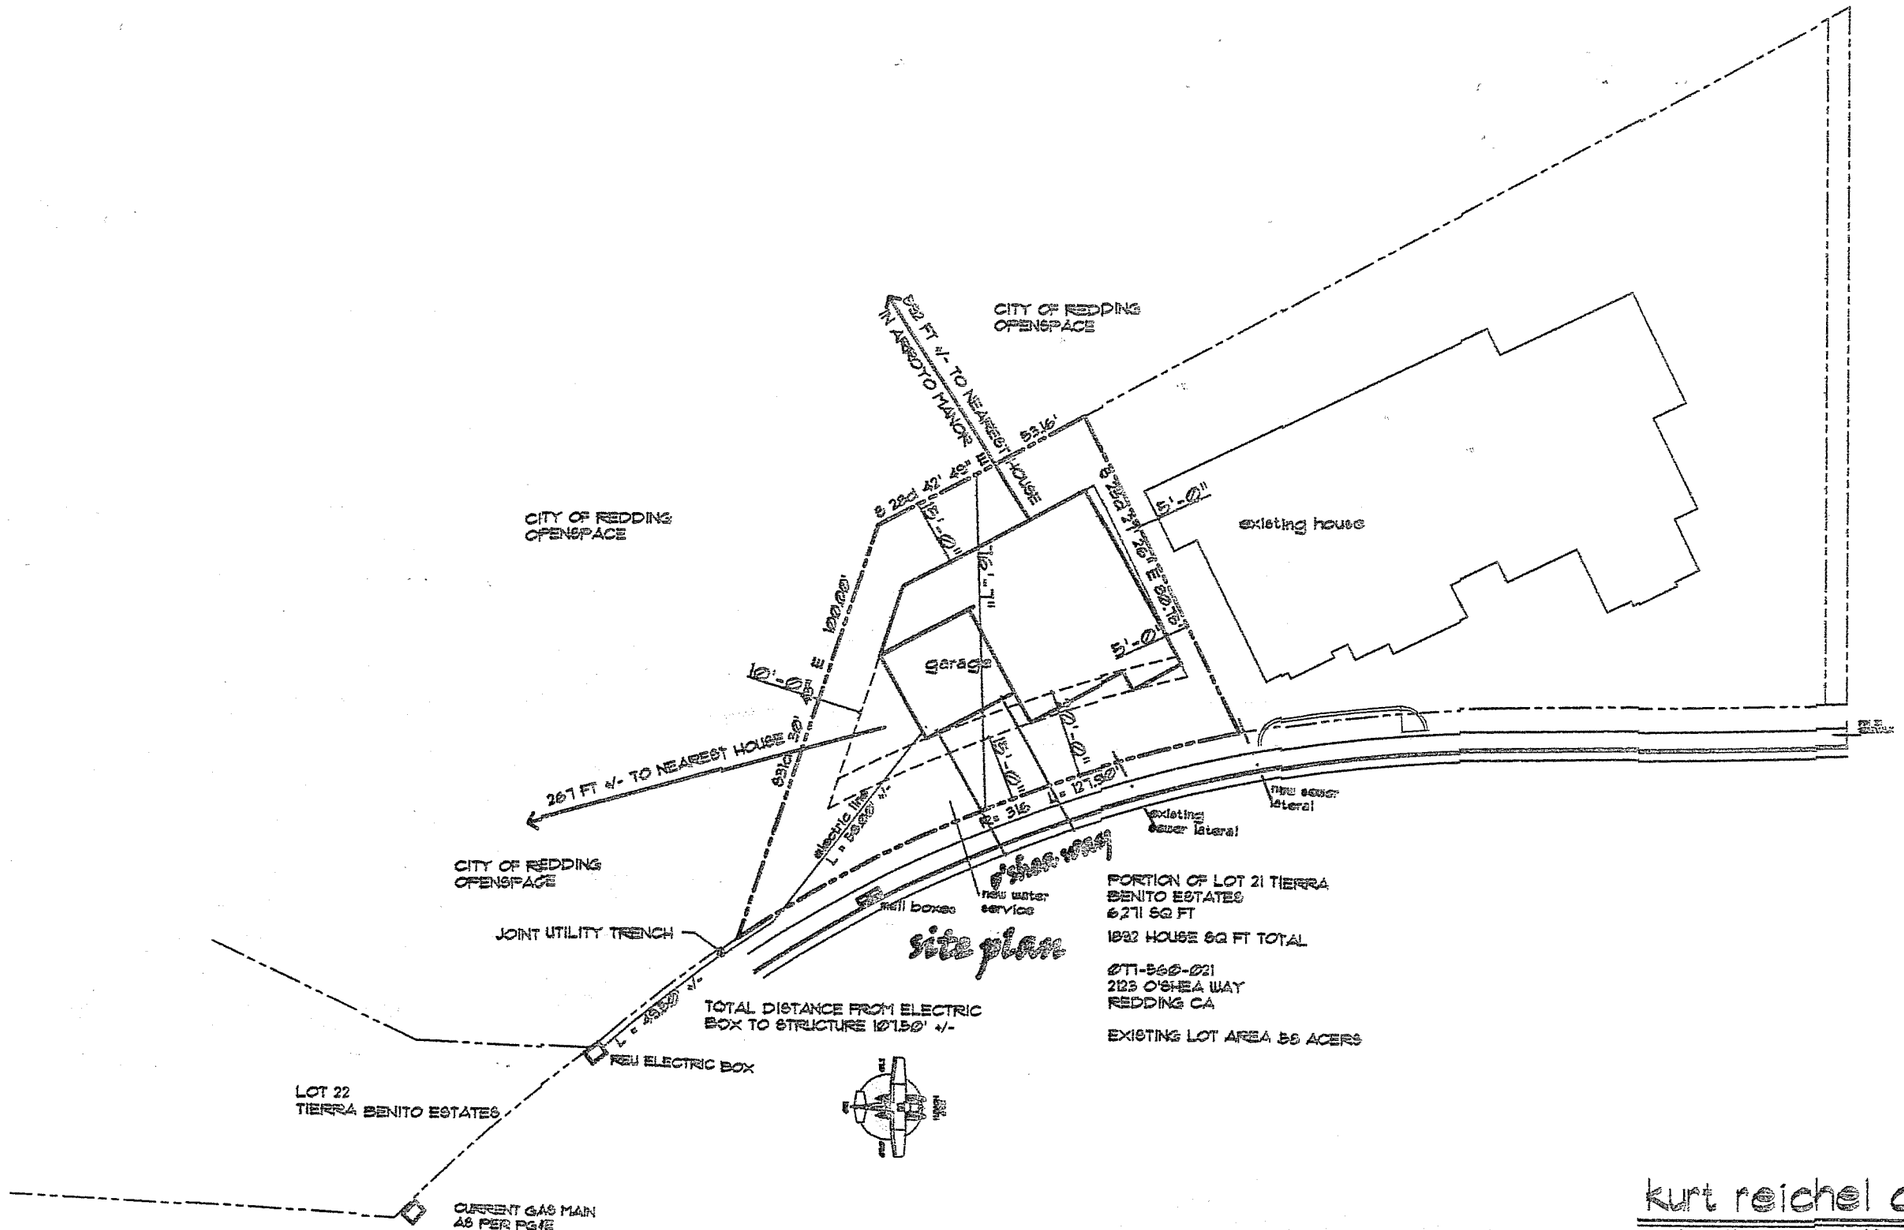

site plan

PORTION OF LOT 21 TIERRA
BENITO ESTATES
6,271 SQ FT

1932 HOUSE SQ FT TOTAL

071-560-021
2123 O'SHEA WAY
REDDING CA

EXISTING LOT AREA 55 ACRES

TOTAL DISTANCE FROM ELECTRIC
BOX TO STRUCTURE 107.50' +/-

kurt reichel designer
p.o. box 116, mt. shasta, california (530) 926-1995
krdesigner@sbcglobal.net