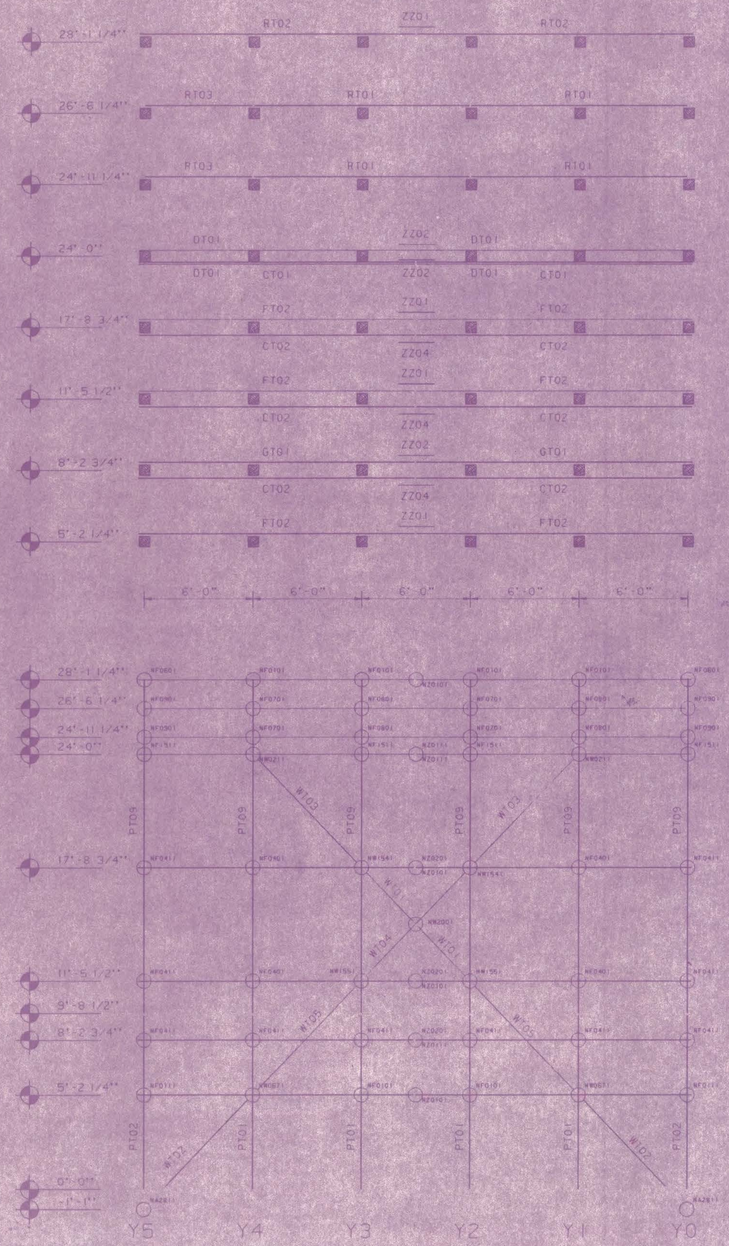

QUANTITIES ARE GIVEN FOR ONE FRAME

LABEL	SECTION	LENGTH	NR
CT01	1 1/2 X 2 1/2 "	15'-4"	2
CT02	3 1/2 X 3 1/2 "	15'-4"	6
DT01	1 1/2 X 5 1/2 "	15'-4"	4
FT02	1 1/2 X 3 1/2 "	15'-4"	6
GT01	1 1/2 X 5 1/2 "	15'-4"	2
PT01	3 1/2 X 3 1/2 "	9'-8 7/16"	4
PT02	3 1/2 X 3 1/2 "	9'-8 7/16"	2
PT09	3 1/2 X 3 1/2 "	18'-6 1/2"	6
RT01	1 1/2 X 3 1/2 "	12'-0"	4
RT02	1 1/2 X 3 1/2 "	15'-4"	2
RT03	1 1/2 X 3 1/2 "	6'-0"	2
WT01	3 1/2 X 3 1/2 "	3'-8 9/16"	2
WT02	3 1/2 X 3 1/2 "	6'-6 5/8"	2
WT03	3 1/2 X 3 1/2 "	7'-10 1/8"	2
WT04	3 1/2 X 3 1/2 "	7'-10 1/8"	1
WT05	3 1/2 X 3 1/2 "	7'-10 1/8"	2
ZZ01	1 1/2 X 3 1/2 "	2'-0"	4
ZZ02	1 1/2 X 5 1/2 "	2'-0"	3
ZZ04	3 1/2 X 3 1/2 "	2'-0"	3

NODE	NR
NA2811	2
NF0101	6
NF0111	2
NF0401	4
NF0411	10
NF0601	2
NF0701	4
NF0801	4
NF0901	4
NF1511	4
NW0211	2
NW0671	2
NW1541	2
NW1551	2
NW2001	1
NZ0101	4
NZ0111	3
NZ0201	3

HARDWARE	NR
300103	28
300105	35
300106	6
300107	10
300108	2
300111	16
300112	2
300113	14
300114	4
300402	117
300502	193
300701	248
300707	102
301091	2
302011	4
302041	8
302051	4
302141	2
311001	124

RECEIVED
JAN 23 1988
Processed through Central File
Technical Services Operation

AIS 135 7034 SUB 1

REV.	DATE	DRAWN	CHECK	APPR.	CODE	REMARKS
0	09-02-87	RR	RP			

PLANT: REDDING POWER
G.E. NO 588A.7034-M2302

INDUCED DRAFT COOLING TOWER
TRANSVERSE FRAME
AXIS 0

HAMON COOLING TOWERS.
245 US HIGHWAY 22 WEST BRIDGEWATER, NJ 08807
TELEPHONE (201) 725-3311 TELEX 642320

SCALE 1/4"=1'-0" SIZE B1

FILE HUC3385

DRAWING No 101.01 REV 0

THIS DRAWING IS OUR PROPERTY. IT SHALL BE TREATED AS CONFIDENTIAL AND MUST NOT BE USED TO OUR DISADVANTAGE. IT SHALL BE NEITHER REPRODUCED NOR MADE AVAILABLE TO THIRD PARTIES WITHOUT OUR CONSENT. WE RESERVE THE RIGHTS ON ALL PATENTS GRANTED AND ON THE KNOW-HOW CONTAINED IN THIS DRAWING.

D: 4149

PART NAME: C HUC336300.101.01

DRAWING BY COMPUTER-GRAPHIC EQUIPMENT

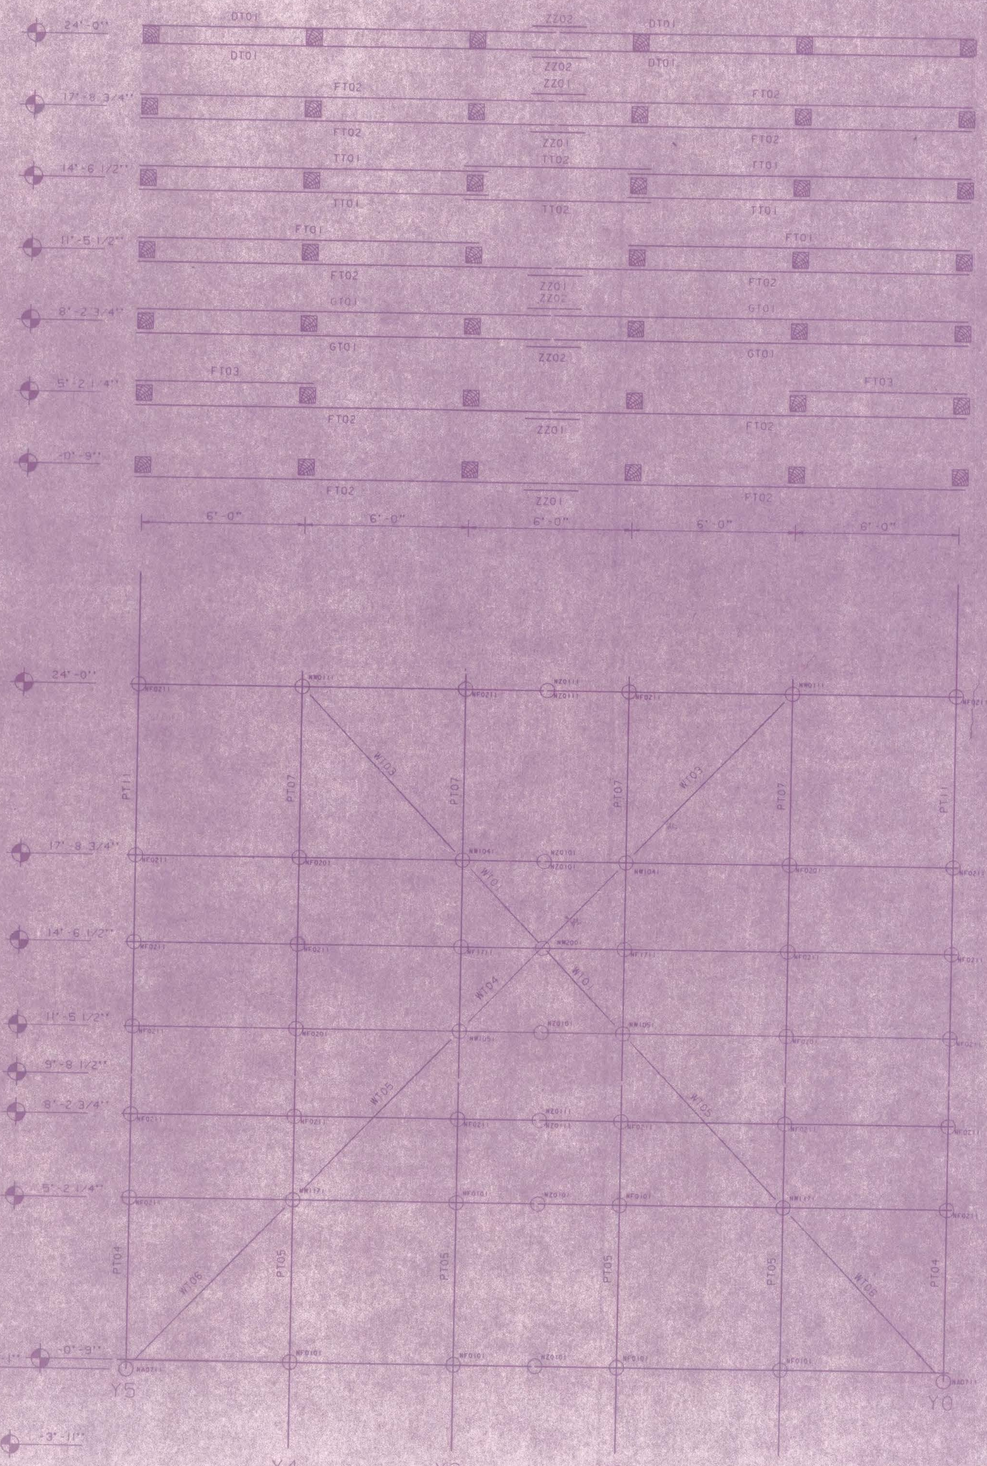

QUANTITIES ARE GIVEN FOR ONE FRAME

LABEL	SECTION	LENGTH	NR
DT01	1 1/2 X 5 1/2"	15'-4"	4
FT01	1 1/2 X 3 1/2"	12'-8"	2
FT02	1 1/2 X 3 1/2"	15'-4"	10
FT03	1 1/2 X 3 1/2"	6'-5"	2
GT01	1 1/2 X 5 1/2"	15'-4"	4
PT04	3 1/2 X 3 1/2"	10'-9 7/16"	2
PT05	3 1/2 X 3 1/2"	13'-7 7/16"	4
PT07	3 1/2 X 3 1/2"	14'-11 3/4"	4
PT11	3 1/2 X 3 1/2"	18'-6 1/2"	2
TT01	1 1/2 X 3 1/2"	12'-8"	4
TT02	1 1/2 X 3 1/2"	6'-8"	2
WT01	3 1/2 X 3 1/2"	3'-8 9/16"	2
WT03	3 1/2 X 3 1/2"	7'-10 1/8"	2
WT04	3 1/2 X 3 1/2"	7'-10 1/8"	1
WT05	3 1/2 X 3 1/2"	7'-10 1/8"	2
WT06	3 1/2 X 3 1/2"	7'-10 1/8"	2
ZZ01	1 1/2 X 3 1/2"	2'-0"	5
ZZ02	1 1/2 X 5 1/2"	2'-0"	4

NODE	NR
NA0711	2
NF0101	6
NF0201	4
NF0211	20
NF1711	2
NW0111	2
NW1041	2
NW1051	2
NW1171	2
NW2001	1
NZ0101	5
NZ0111	4

HARDWARE	NR
300103	36
300105	35
300106	6
300107	6
300108	2
300110	4
300111	20
300112	8
300117	2
300402	119
300502	197
300701	416
301031	2
302011	4
302041	8
302051	4
302141	2
311001	200

PART NAME: O-HUC335-300.101.02

DRAWING BY CHARGEUR GRAHAM EQUIPMENT

RECEIVED
MAY 21 1987
Research Control Center
Cooling Towers Operations

SAP 135/036 SUB 1

REV	DATE	INIT	PAR	INIT	PAR	INIT	PAR	CODE	REMARKS
0	03-02-87	HR		RP					
		DRAWN		CHECK		APPR.			

PLANT:

INDUCED DRAFT COOLING TOWER
TRANSVERSE FRAME
AXIS 1+8+15

HAMON COOLING TOWERS.
245 US HIGHWAY 22 WEST BRIDGEWATER, NJ 08807
TELEPHONE (201) 725-3311 TELEX 642320

SCALE 3/8"=1'-0"
SIZE B1
FILE HUC3385

THIS DRAWING IS OUR PROPERTY. IT SHALL BE TREATED AS CONFIDENTIAL AND MUST NOT BE USED TO OUR DISADVANTAGE. IT SHALL BE NEITHER REPRODUCED NOR MADE AVAILABLE TO THIRD PARTIES WITHOUT OUR CONSENT. WE RESERVE THE RIGHTS ON ALL PATENTS GRANTED AND ON THE KNOW-HOW CONTAINED IN THIS DRAWING.

DRAWING No 101.02
REV. 0

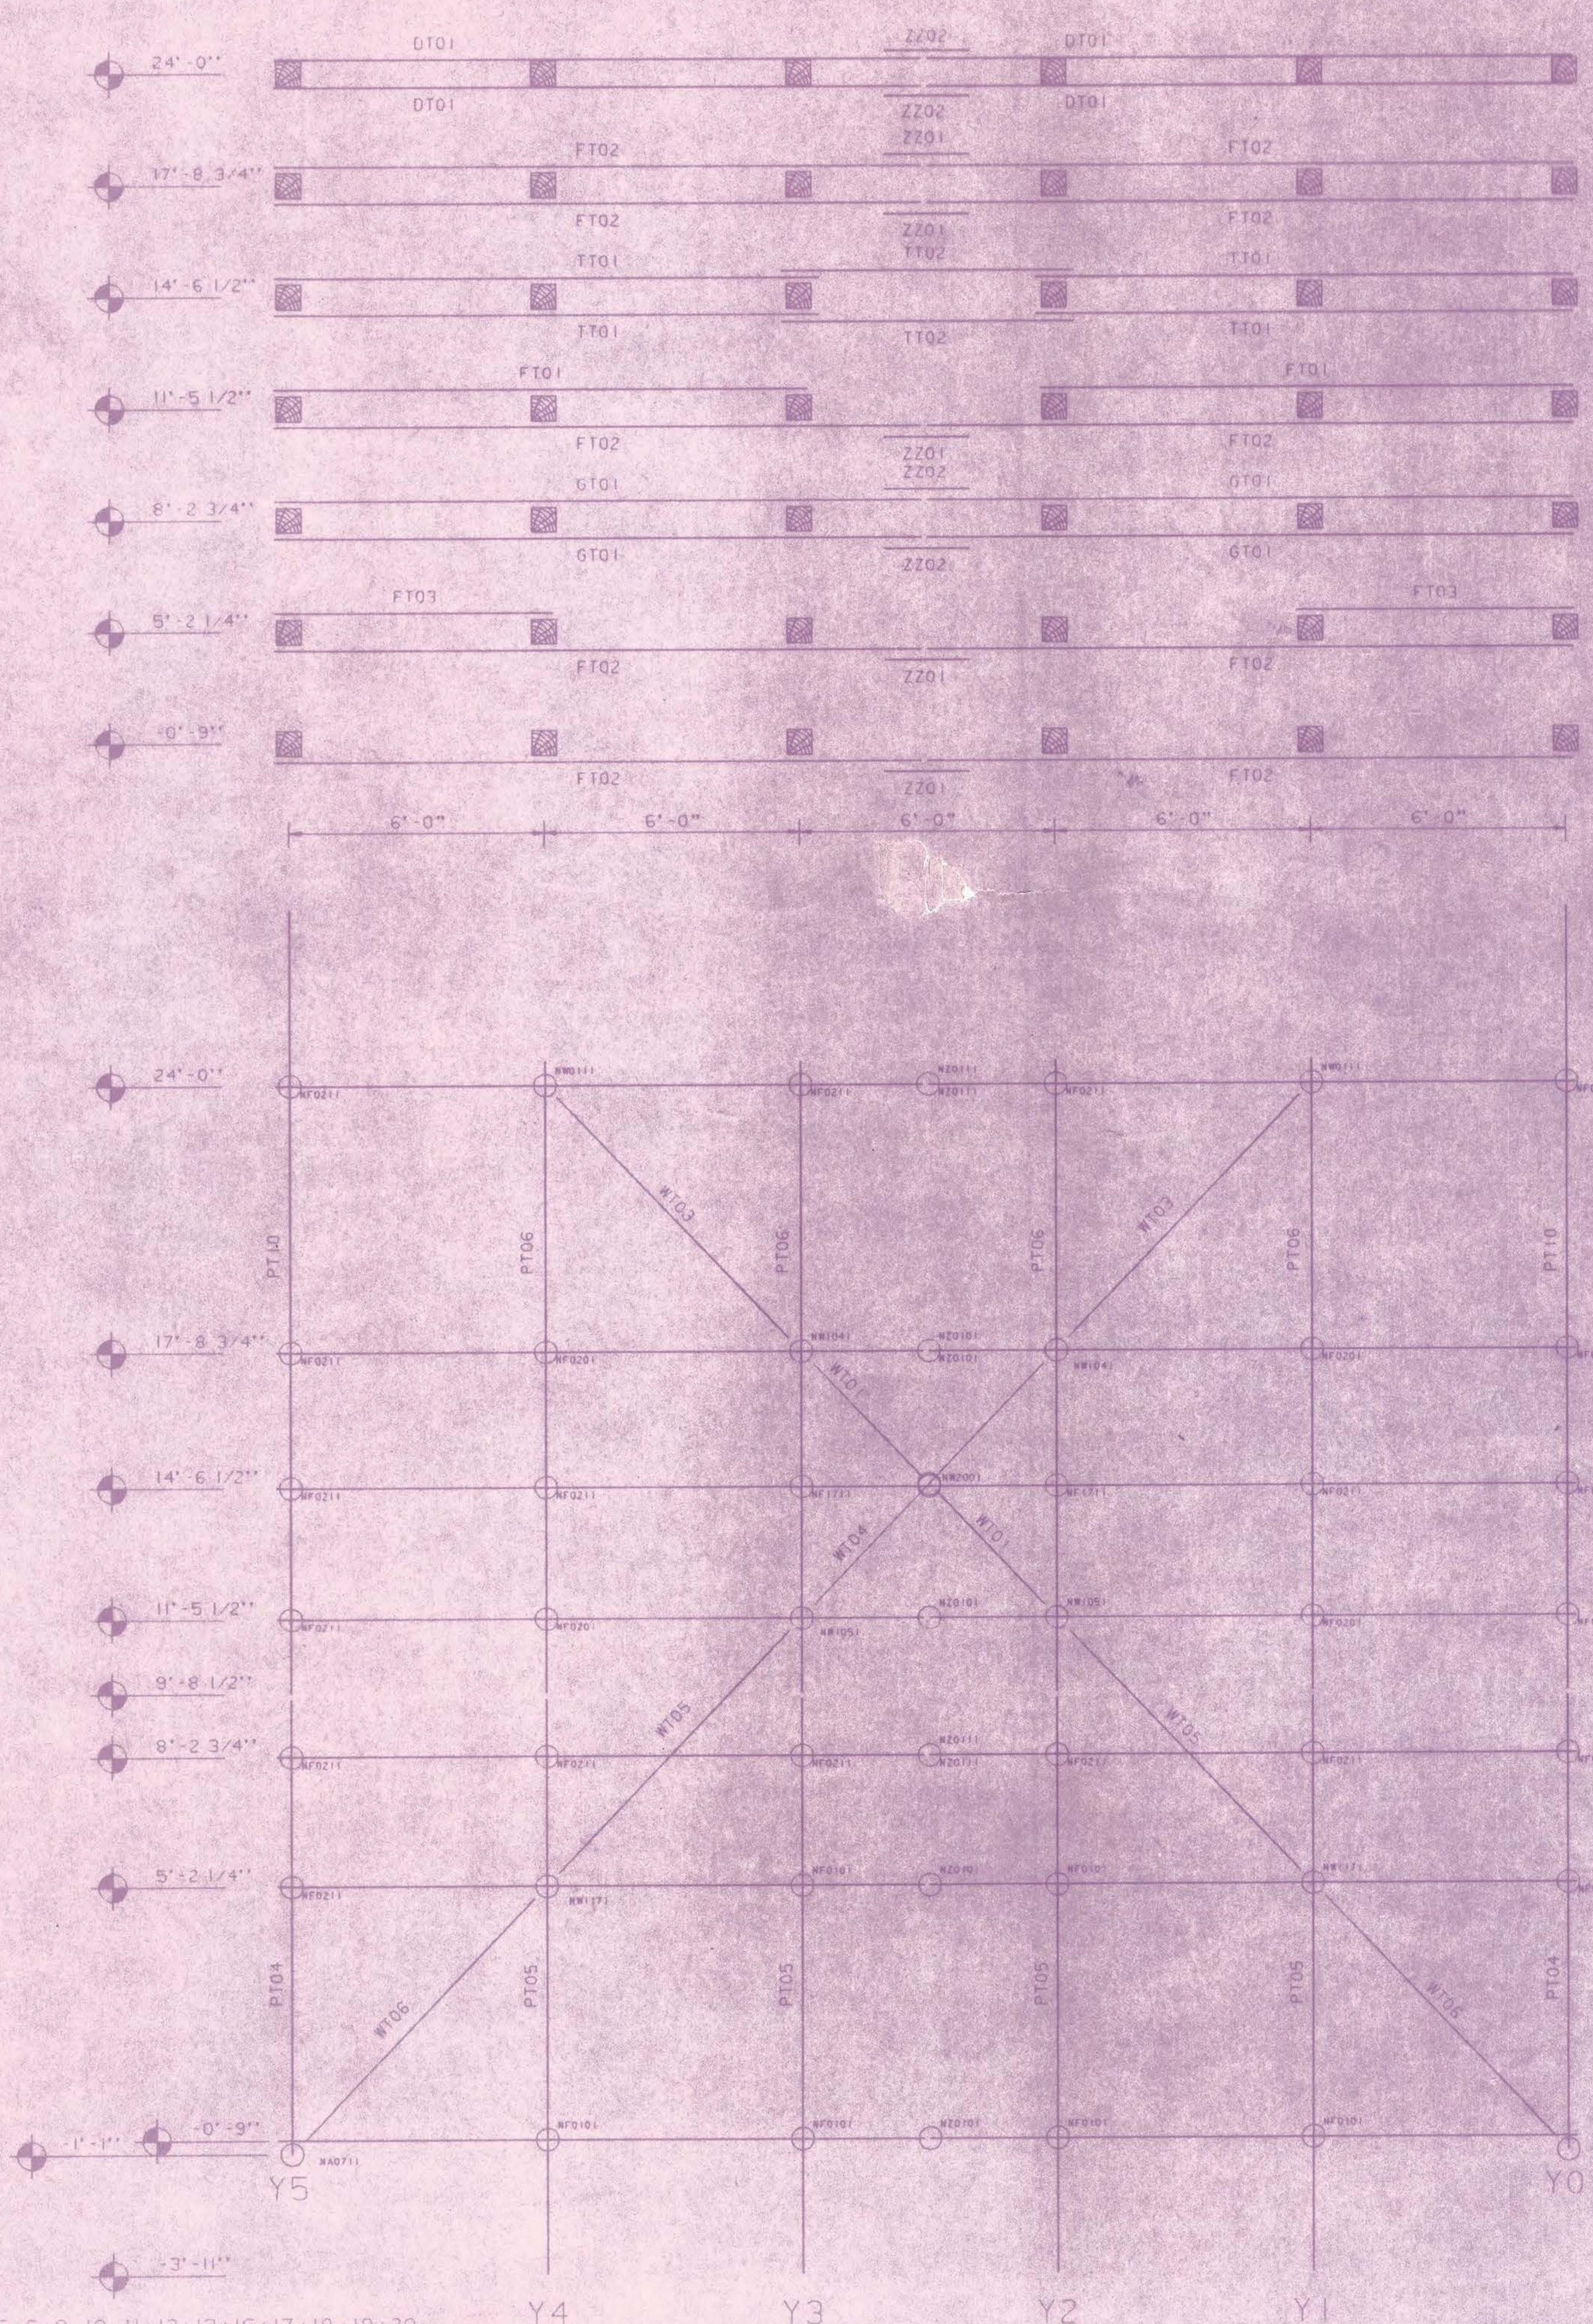

AXIS 2+3+4+5+6+9+10+11+12+13+16+17+18+19+20

PART NAME: C.HUC336300.101.03

QUANTITIES ARE GIVEN FOR ONE FRAME

LABEL	SECTION	LENGTH	NR
DT01	1 1/2 X 5 1/2 "	15'-4"	4
FT01	1 1/2 X 3 1/2 "	12'-8"	2
FT02	1 1/2 X 3 1/2 "	15'-4"	10
FT03	1 1/2 X 3 1/2 "	6'-6"	2
GT01	1 1/2 X 5 1/2 "	15'-4"	4
PT04	3 1/2 X 3 1/2 "	[illegible]	2
PT05	3 1/2 X 3 1/2 "	[illegible]	4
PT06	3 1/2 X 3 1/2 "	19'-11 1/4"	4
PT10	3 1/2 X 3 1/2 "	18'-6 1/2"	2
TT01	1 1/2 X 3 1/2 "	12'-8"	4
TT02	1 1/2 X 3 1/2 "	6'-9"	2
WT01	3 1/2 X 3 1/2 "	[illegible]	2
WT03	3 1/2 X 3 1/2 "	7'-10 1/8"	2
WT04	3 1/2 X 3 1/2 "	7'-10 1/8"	1
WT05	3 1/2 X 3 1/2 "	7'-10 1/8"	2
WT06	3 1/2 X 3 1/2 "	7'-10 1/8"	2
ZZ01	1 1/2 X 3 1/2 "	2'-0"	5
ZZ02	1 1/2 X 5 1/2 "	2'-0"	4

NODE	NR
NA0711	2
NF0101	6
NF0201	4
NF0211	20
NF1711	2
NW0111	2
NW1041	2
NW1051	2
NW1171	2
NW2001	1
NZ0101	5
NZ0111	4

HARDWARE	NR
300153	36
300105	35
[illegible]	6
[illegible]	6
[illegible]	2
[illegible]	4
[illegible]	20
300112	8
[illegible]	2
300462	119
[illegible]	197
[illegible]	416
301031	2
302011	4
302041	8
302051	4
[illegible]	2
[illegible]	200

REV.	DATE	DRAWN INIT	DRAWN PAR	CHECK INIT	CHECK PAR	APPR INIT	APPR PAR	CODE	REMARKS
0	09-02-87	RR		R					

PLANT: REDDING PO...

G.E. NO 586A7038-M2[illegible]

INDUCED DRAFT COOLING TOWER

TRANSVERSE FRAME

HAMON COOLING TOWERS

245 US HIGHWAY 22 WEST BRIDGEWATER, NJ [illegible]

TELEPHONE [illegible]

SCALE | SIZE B1

FILE HUC3385

DRAWING NO 101.03 | REV 0

THIS DRAWING IS OUR PROPERTY. IT SHALL BE ... BE USED TO OUR DISADVANTAGE ... AVAILABLE TO THIRD PARTIES WITHOUT OUR CONSENT ... ALL PATENTS GRANTED AND ON THE ...

MS 13573... RECEIVED

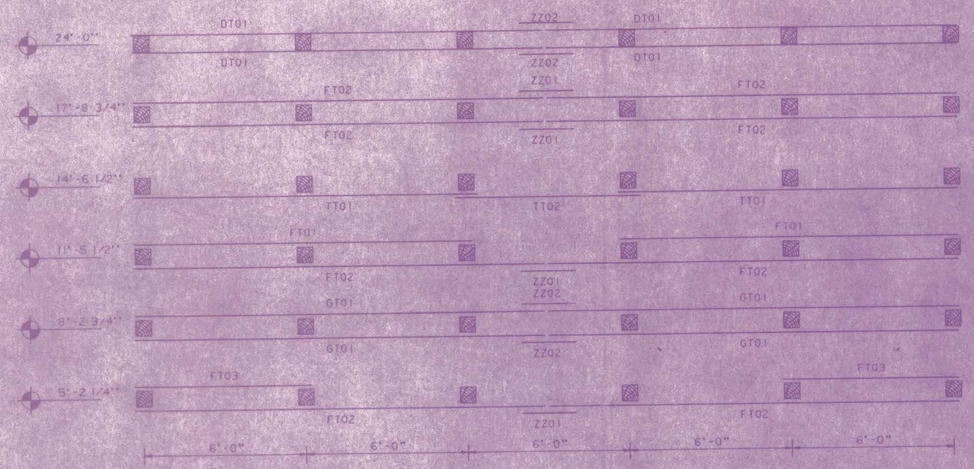

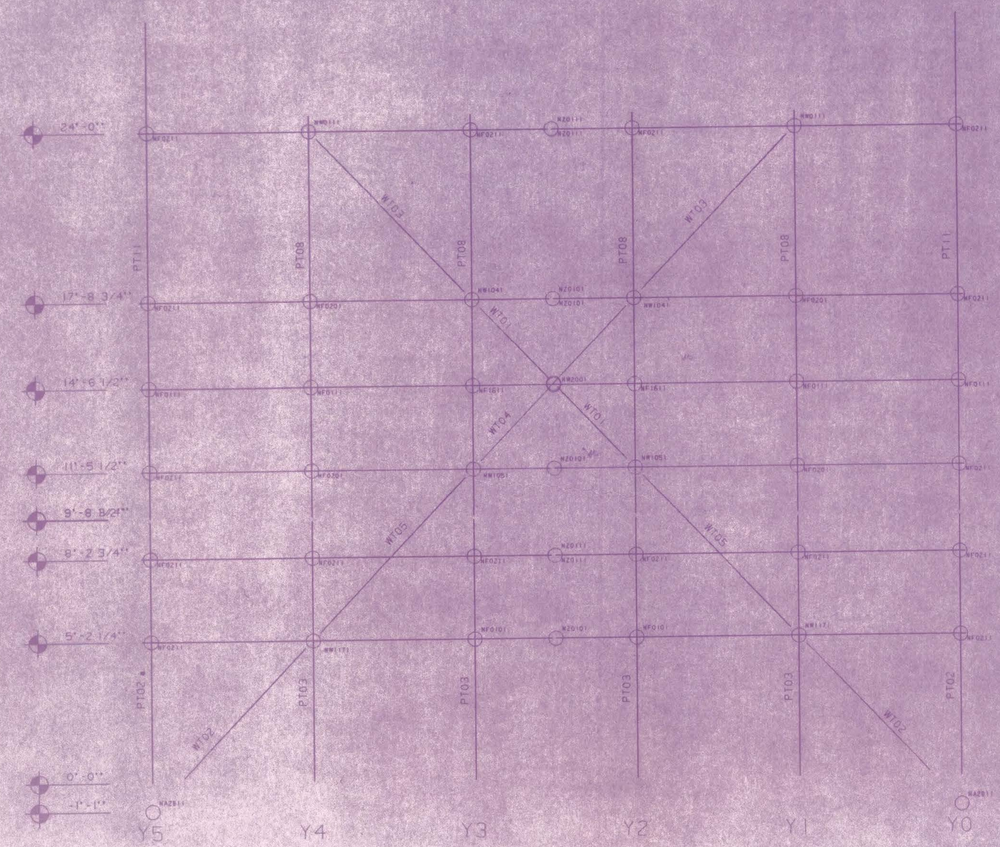

QUANTITIES ARE GIVEN FOR ONE FRAME

LABEL	SECTION	LENGTH	NR	
DT01	1 1/2 X 5 1/2"	18' 4"	4	20 2x6
FT01	1 1/2 X 3 1/2"	19' 8"	2	25 2x4
FT02	1 1/2 X 3 1/2"	19' 4"	8	120 2x4
FT03	1 1/2 X 3 1/2"	8' 8"	2	15 2x4
GT01	1 1/2 X 5 1/2"	18' 4"	4	60 2x6
PT02	3 1/2 X 3 1/2"	3' 8 7/16"	4	20 4x4
PT03	3 1/2 X 3 1/2"	3' 8 11/16"	4	40 4x4
PT08	3 1/2 X 3 1/2"	14' 11 3/4"	4	60 4x4
PT11	3 1/2 X 3 1/2"	10' 1 1/8"	4	40 4x4
TT01	1 1/2 X 3 1/2"	12' 8"	2	25 2x4
TT02	1 1/2 X 3 1/2"	8' 8"	2	15 2x4
WT01	3 1/2 X 3 1/2"	3' 8 9/16"	2	10 4x4
WT02	3 1/2 X 3 1/2"	5' 5 7/8"	2	15 4x4
WT03	3 1/2 X 3 1/2"	5' 10 1/8"	2	15 4x4
WT04	3 1/2 X 3 1/2"	3' 10 2"	2	10 4x4
WT05	3 1/2 X 3 1/2"	7' 10 1/8"	4	15 4x4
ZZ01	1 1/2 X 3 1/2"	3' 0"	4	10 2x4
ZZ02	1 1/2 X 5 1/2"	3' 0"	4	10 2x6

NODE	NR
NA2811	2
NF0101	2
NF0111	4
NF0201	4
NF0211	16
NF1711	2
NW0111	2
NW1041	2
NW1051	2
NW1171	2
NW2001	1
NZ0101	4
NZ0111	4

HARDWARE	NR
300103	37
300106	39
300106	6
300107	6
300110	4
300111	18
300112	8
300402	109
300502	177
300701	416
301051	2
302411	4
302441	8
302541	4
302741	2
310001	184

REV.	DATE	DRAWN	CHECK	APPR.	CODE	REMARKS
0	09-02-87	INIT PAR	INIT PAR	INIT PAR		

PLANT: REDDING POWER
G.E. NO 686A7034-M2302
INDUCED DRAFT COOLING TOWER
TRANSVERSE FRAME
AXIS 7+14

SCALE: 3/8"=1'-0"
SHEET: 31
FILE: HUC3385/
DRAWING NO: 04
REV: 0

HAMON COOLING TOWERS
245 US HIGHWAY 22 WEST, BOX 2500, CRANFORD, NJ 07016
TELEPHONE (201) 709-3900 TELEX 834-8429

THIS DRAWING IS OUR PROPERTY AND SHALL BE RETURNED UPON REQUEST. NO PART MAY BE REUSED TO OUR DISADVANTAGE, COPIED OR MADE AVAILABLE TO THIRD PARTIES WITHOUT OUR PERMISSION. ALL RIGHTS ALL PATENTS GRANTED AND PENDING.

PART NAME: CHU3385300J01.04

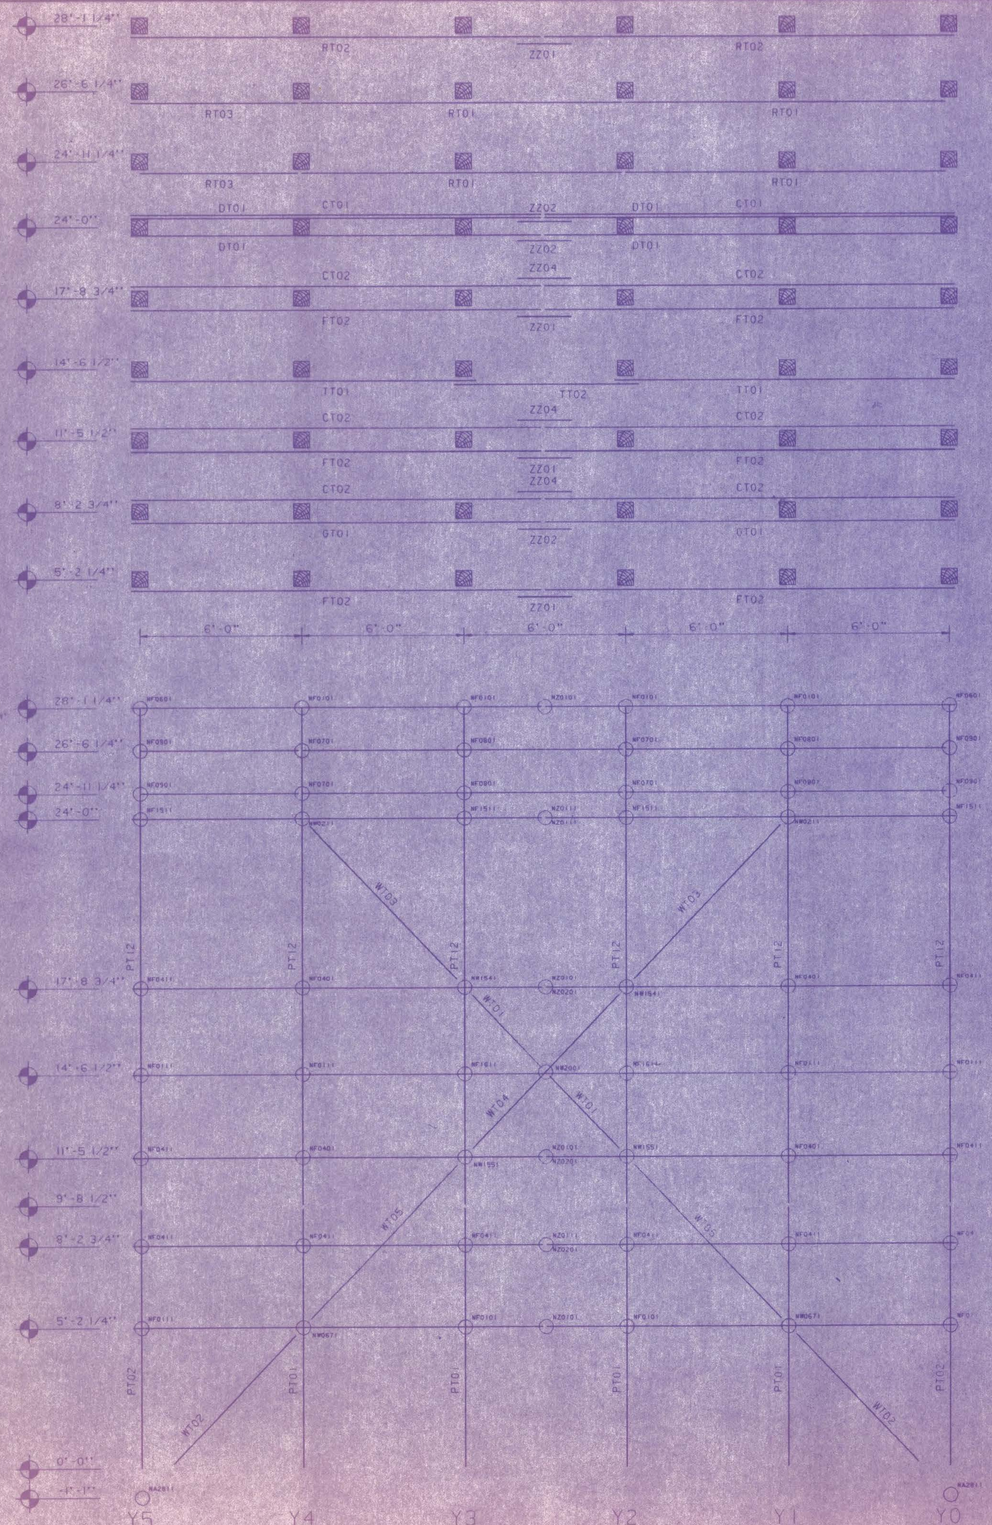

QUANTITIES ARE GIVEN FOR ONE FRAME

LABEL	SECTION	LENGTH	NR
CT01	1 1/2 X 3 1/2 "	18' 4"	2
CT02	1 1/2 X 3 1/2 "	18' 4"	6
DT01	1 1/2 X 3 1/2 "	10' 4"	4
FT02	1 1/2 X 3 1/2 "	18' 4"	6
GT01	1 1/2 X 3 1/2 "	18' 4"	2
PT01	3 1/2 X 3 1/2 "	9' 8 7/16"	4
PT02	3 1/2 X 3 1/2 "	9' 8 7/16"	2
PT12	3 1/2 X 3 1/2 "	18' 6 1/2"	6
RT01	1 1/2 X 3 1/2 "	14' 0"	4
RT02	1 1/2 X 3 1/2 "	16' 4"	2
RT03	1 1/2 X 3 1/2 "	6' 0"	2
TT01	1 1/2 X 3 1/2 "	12' 8"	2
TT02	1 1/2 X 3 1/2 "	6' 8"	1
WT01	3 1/2 X 3 1/2 "	9' 8 3/16"	2
WT02	3 1/2 X 3 1/2 "	6' 6 1/2"	2
WT03	3 1/2 X 3 1/2 "	7' 10 1/8"	2
WT04	3 1/2 X 3 1/2 "	7' 10 1/8"	1
WT05	3 1/2 X 3 1/2 "	7' 10 1/8"	2
ZZ01	1 1/2 X 3 1/2 "	2' 0"	4
ZZ02	1 1/2 X 3 1/2 "	2' 0"	3
ZZ04	3 1/2 X 3 1/2 "	2' 0"	3

NODE	NR
NA281	2
NF0101	6
NF0111	6
NF0401	4
NF0411	10
NF0601	2
NF0701	4
NF0801	4
NF0901	4
NF1511	4
NF1611	2
NW0211	2
NW0671	2
NW1541	2
NW1551	2
NW2001	1
NZ0101	4
NZ0111	3
NZ0201	3

HARDWARE	NR
300103	28
300105	35
300106	6
300107	16
300111	18
300112	2
300113	14
300114	4
300402	123
300502	205
300701	289
300707	102
301091	6
302011	4
302041	8
302051	4
302141	2
311001	144

RECEIVED
JAN 21 1988
Processed Through Central File
Technical Services Operation

TAS 135 7034 SUB 1

REV	DATE	INIT	PAR	INIT	PAR	INIT	PAR	CODE	REMARKS
		DRAWN		CHECK		APPR.			
0	09-02-87	RR							

PLANT: REDDING POWER
G.E. NO 588A7034-H2302

INDUCED-DRAFT COOLING TOWER
TRANSVERSE FRAME
AXIS 21

HAMON COOLING TOWERS.
245 US HIGHWAY 22 WEST BRIDGEWATER, N.J. 08807
TELEPHONE (201) 725-3311 TELEX 642320

THIS DRAWING IS OUR PROPERTY. IT SHALL BE TREATED AS CONFIDENTIAL AND MUST NOT BE USED TO OUR DISADVANTAGE. IT SHALL BE NEITHER REPRODUCED NOR MADE AVAILABLE TO THIRD PARTIES WITHOUT OUR CONSENT. WE RESERVE THE RIGHTS ON ALL PATENTS GRANTED AND ON THE KNOW-HOW CONTAINED IN THIS DRAWING.

SCALE 3/8" = 1'-0"
SIZE B1
FILE HUD3385
DRAWING No 101.05
REV 0

PART NAME : C HUD3385300.101.05

DRAWN BY DRAFTER BRANCH EQUIPMENT

D: 4149

DETAIL 6

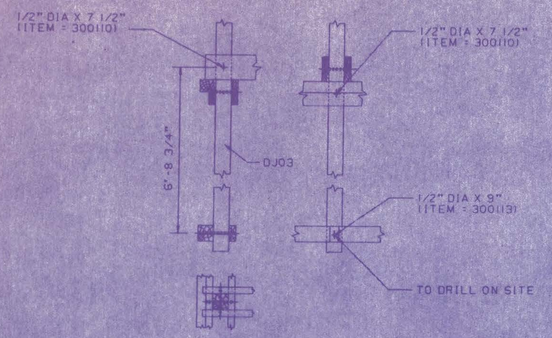

DETAIL 7

(NN2215)

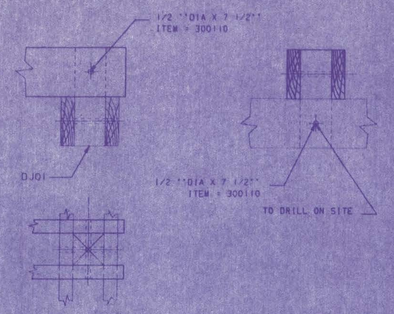

DETAIL 8

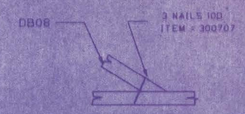

SECTION A-A

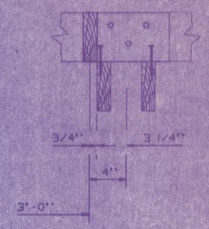

QUANTITIES ARE GIVEN FOR 3 CELLS

LABEL	SECTION	LENGTH	NR
DB01	1 1/2 X 5 1/2 "	12'-8"	36
DB02	1 1/2 X 5 1/2 "	6'-10"	4
DB03	1 1/2 X 5 1/2 "	11'-10 1/2"	8
DB04	1 1/2 X 5 1/2 "	12'-8"	46
DB05	1 1/2 X 5 1/2 "	6'-8"	1
DB06	1 1/2 X 5 1/2 "	6'-7 1/4"	1
DB07	1 1/2 X 5 1/2 "	8'-7 3/4"	2
DB08	1 1/2 X 5 1/2 "	6'-8"	12
DJ01	3 1/2 X 3 1/2 "	0'-11"	61
DJ02	3 1/2 X 3 1/2 "	0'-6"	32
DJ03	3 1/2 X 3 1/2 "	10'-10 1/4"	1

NODE	NR
NN2211	92
NN2212	32
NN2213	48
NN2214	12
NN2216	12

HARDWARE	NR
300707	916
300107	48
300110	52
300113	1
300402	101
300502	202

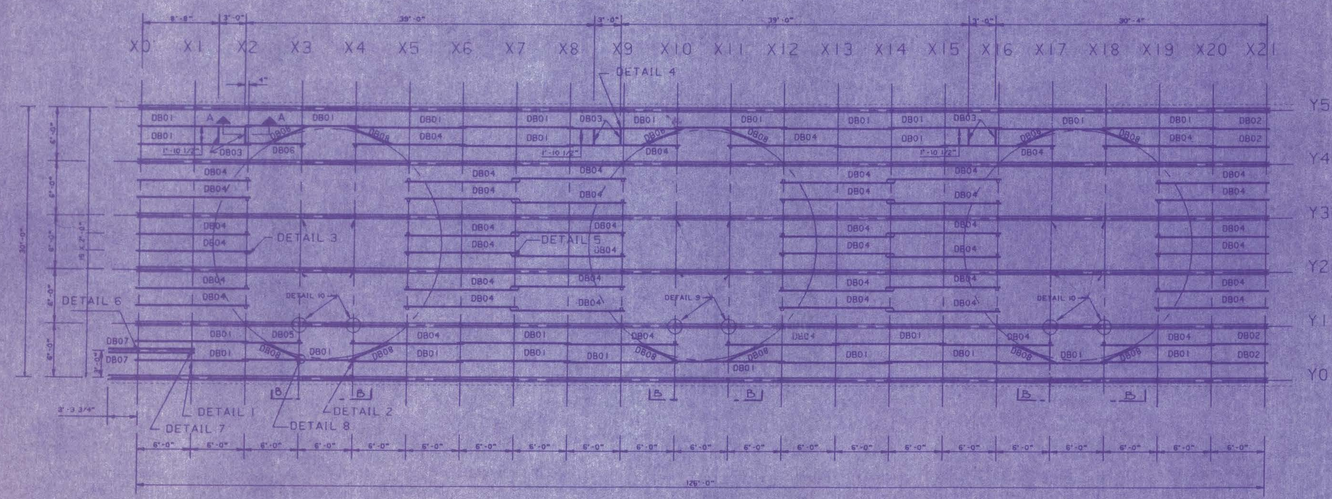

DETAIL 9

DISPOSITION OF BOLTS AND DJ02
SEE DWG OF MECHANICAL PARTS 430.01

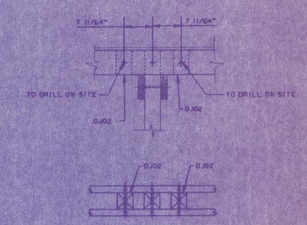

DETAIL 10

DISPOSITION OF BOLTS AND DJ02
SEE DWG OF MECHANICAL PARTS 430.01

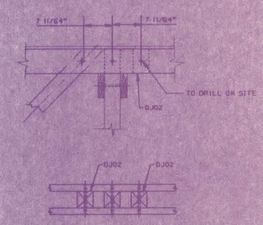

SECTION B_B

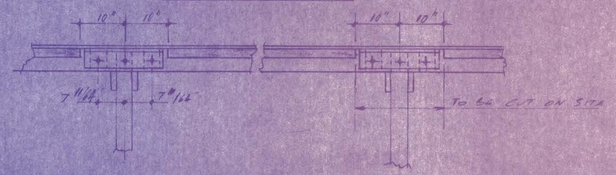

DETAIL 1

(NN2211)

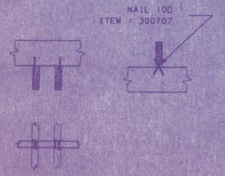

DETAIL 2

(NN2212)

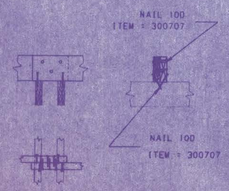

DETAIL 3

(NN2213)

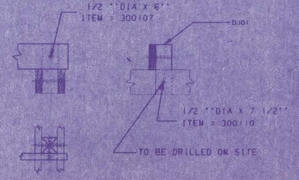

DETAIL 4

(NN2214)

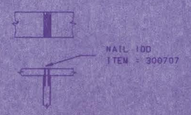

DETAIL 5

(NN2216)

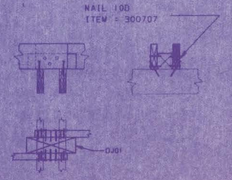

RECEIVED
JAN 01 1989
Processed Through Central File
Technical Services Operation

MS 135 7034 SUB 1

REV.	DATE	DRAWN INIT	DRAWN PAR	CHECK INIT	CHECK PAR	APPR. INIT	APPR. PAR	CODE	REMARKS
A	11.17.87	RR	[illegible]	RM	[illegible]				SECTION B_B
0	09-04-87	RR	[illegible]	RM	[illegible]	GM	[illegible]		

PLANT: REDDING POWER
C.E. NO 586A 7034-M2302

INDUCED DRAFT COOLING TOWER
ROOF
FAN DECK BEAMS

SCALE: 1/8"=1'-0"
SIZE: B1
FILE: HUC3385

HAMON COOLING TOWERS.
245 US HIGHWAY 22 WEST BRIDGEWATER, NJ 08807
TELEPHONE (201) 725-3311 TELEX 642320

THIS DRAWING IS OUR PROPERTY. IT SHALL BE TREATED AS CONFIDENTIAL AND MUST NOT BE USED TO OUR DISADVANTAGE. IT SHALL BE NEITHER REPRODUCED NOR MADE AVAILABLE TO THIRD PARTIES WITHOUT OUR CONSENT. WE RESERVE THE RIGHTS ON ALL PATENTS GRANTED AND ON THE KNOW-HOW CONTAINED IN THIS DRAWING.

DRAWING NO: 104.01
REV: B

D: 4149

PART NAME: C.HUC3385300.104.01

DRAWING BY COMPUTER GRAPHIC EQUIPMENT

LABEL	SECTION	LENGTH	NR
PN01	0 3/4 X 1' 11 3/4"	2' 11 3/4"	3
PN02	0 3/4 X 48 1/2"	6' 0 1/2"	69
PN03	0 3/4 X 48 1/2"	6' 8 1/2"	48

HARDWARE	NR
300707	3936

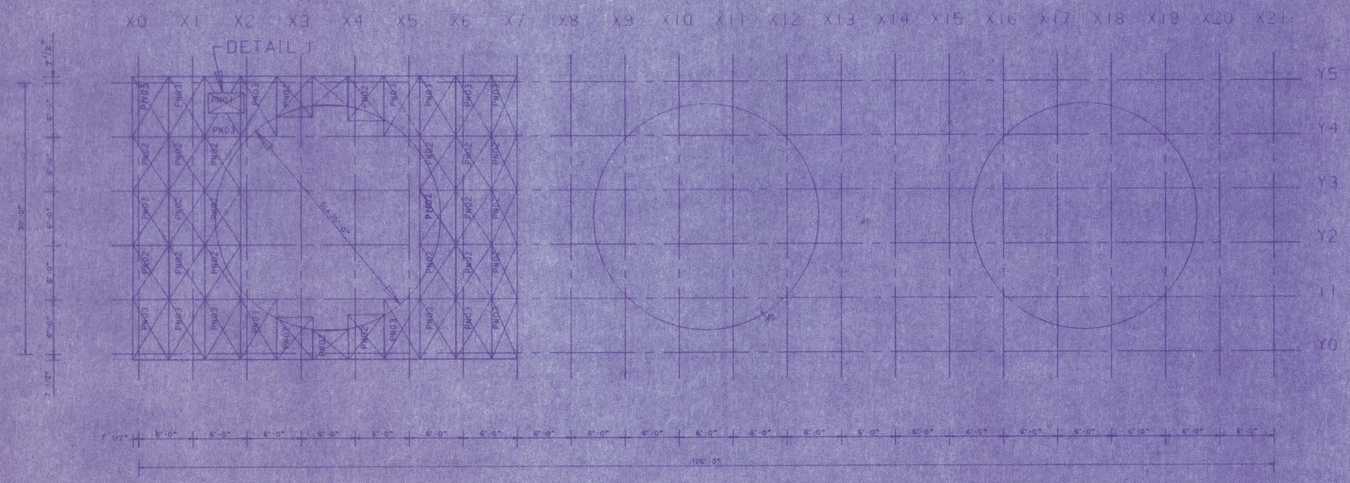

TYPICAL DETAIL OF ONE PANEL

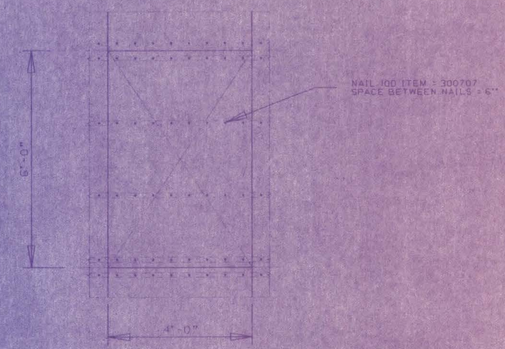

NOTE: PANELS WITHOUT LABELS MUST BE CUT FROM ANOTHER PANELS

DETAIL OF ACCESS HATCH

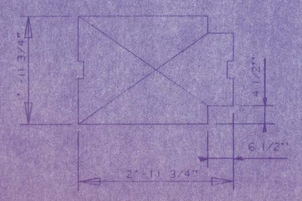

DETAIL 1

TYPICAL DETAIL ACCESS HATCH

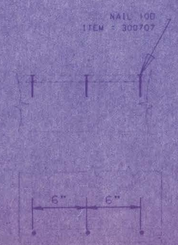

RECEIVED
JAN 21 1988
Processed Through Central File
Technical Services Operation

MS 135 7034 SUB 1

REV.	DATE	DRAWN	CHECK	APPR.	CODE	REMARKS
0	09-04-87	RR	RM	GM		

PLANT: REDDING POWER
G.E. NO 586A.7034-M2302

INDUCED DRAFT COOLING TOWER
ROOF
FAN DECK PLANKING

HAMON COOLING TOWERS.
245 US HIGHWAY 22 WEST BRIDGEWATER, NJ 08807
TELEPHONE (201) 725-3311 TELEX 642320

SCALE 1/8" = 1'-0"
SIZE B1
FILE HUC3385
DRAWING No. 104.02
REV. 0

THIS DRAWING IS OUR PROPERTY. IT SHALL BE TREATED AS CONFIDENTIAL AND MUST NOT BE USED TO OUR DISADVANTAGE. IT SHALL BE NEITHER REPRODUCED NOR MADE AVAILABLE TO THIRD PARTIES WITHOUT OUR CONSENT. WE RESERVE THE RIGHTS OF ALL PATENTS GRANTED AND ON THE KNOW-HOW CONTAINED IN THIS DRAWING.

D: 4149

PART NAME: C:HUC336300.104.02

ITEM	DESIGNATION		QUANTITIES FOR 1 CELL	MATERIAL
316 - 001	HOOKBOLTS 1/2" x 8 1/2"	With nuts	96	
316 - 002	HOOKBOLTS 1/2" x 11 1/2"	Washers	12	
300 - 128	BOLTS 1/2" x 2"		36	
300 - 402	NUTS 1/2"		36	
300 - 502	FLAT WASHERS 1/2"		72	

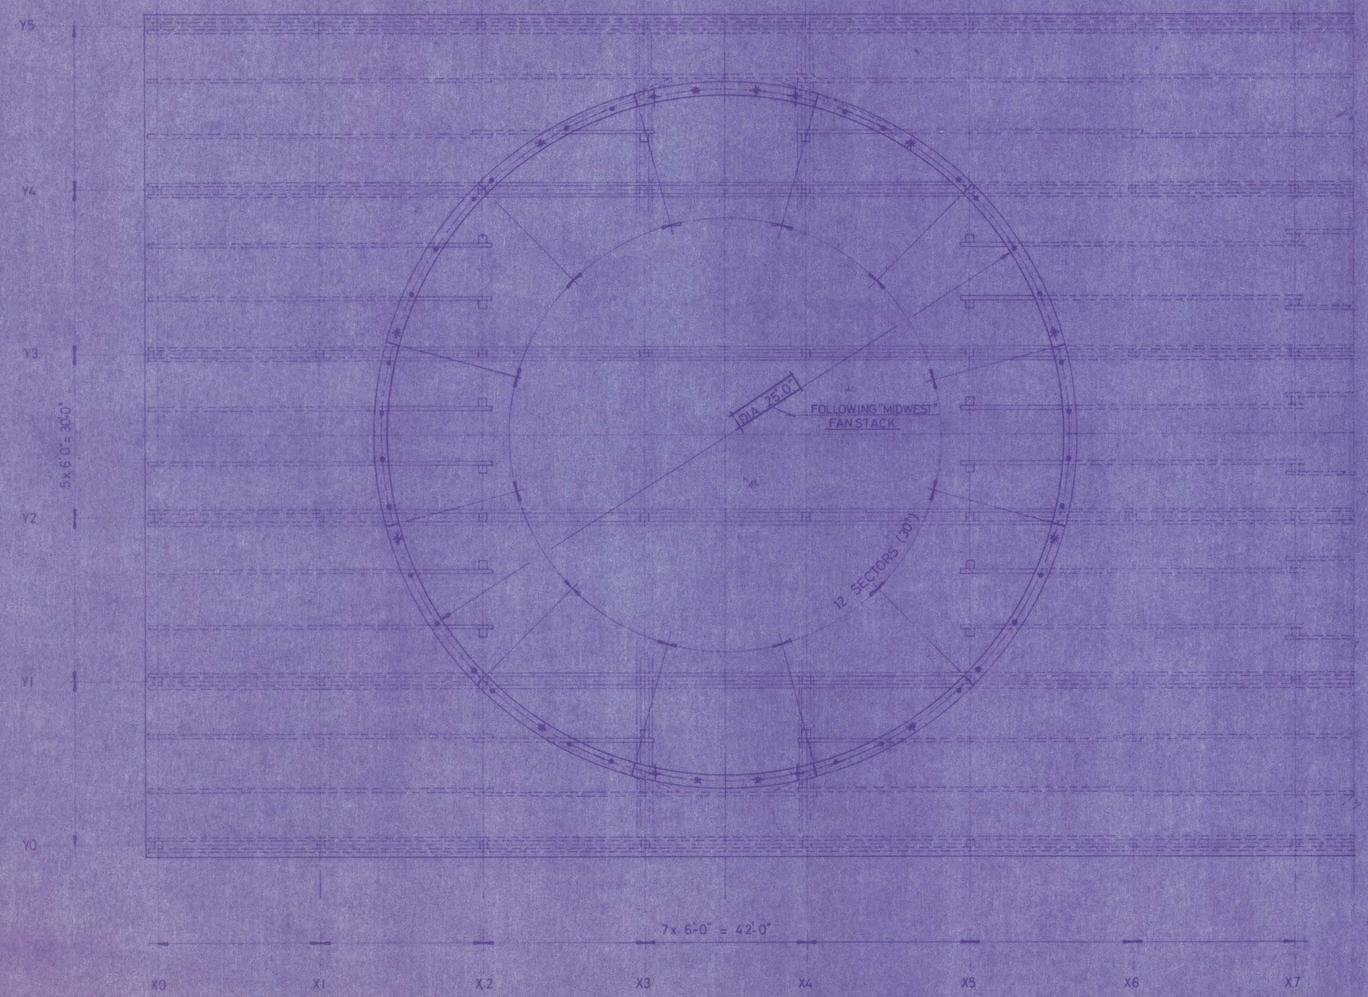

NOTE

FIXATION
- • SEE DETAIL 1
- + SEE DETAIL 3
- ✳ SEE DETAIL 2

DETAIL 1

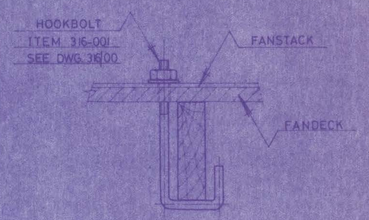

DETAIL 2

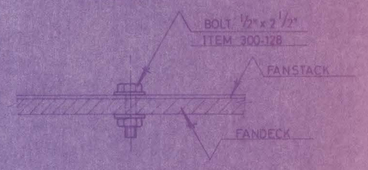

DETAIL 3

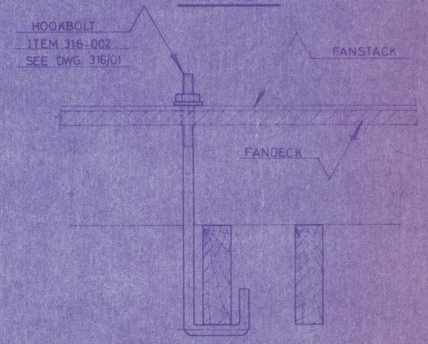

RECEIVED
JAN 2 1987
Technical Publications Center
National Archives and Records Service

MS135 7034 S03 1

Rev.	Date	Init.	Par.	Init.	Par.	Init.	Par.	Code	Remarks
0	11 13 87	BY	LGS	PP					
		Drawn		Check		Approv.			

Plant: REDDING POWER
G.E. NO 586A 7031-M2302

INDUCED DRAFT COOLING TOWERS

FIXATION OF THE FANSTACK

Scale: 3/8" = 1'-0"

Size: B1

File: HUC 3386

HAMON COOLING TOWERS
249 U.S. Highway 22 West
P.O. Box 6830
Bridgewater, N.J. 08807
Telephone (201) 725-3311 • Telex 642920

This drawing is our property. It shall be treated as confidential and must not be used to our disadvantage. It shall be neither reproduced nor made available to third parties without our consent. We reserve the rights on all patents granted and on the know-how contained in this drawing.

Drawing N°: 104.03

Rev.: 0

0 4149

QUANTITIES ARE GIVEN FOR 2 PARTITION WALLS

LABEL	SECTION	LENGTH	NR
PN04	0 1/2 X 48	5'-11 13/16"	120
PN05	0 1/2 X 11	5'-11 13/16"	20
BB03	0 3/4 X 5 3/8"	8'-4 3/4"	8
BB04	0 3/4 X 5 3/8"	3'-7 7/8"	8
BB05	0 3/4 X 5 3/8"	5'-11 3/8"	8
BB06	0 3/4 X 5 3/8"	5'-8 1/2"	8
XX05	1 1/2 X 1 1/2"	14'-4"	8

HARDWARE	NR
300705	2600
300707	120

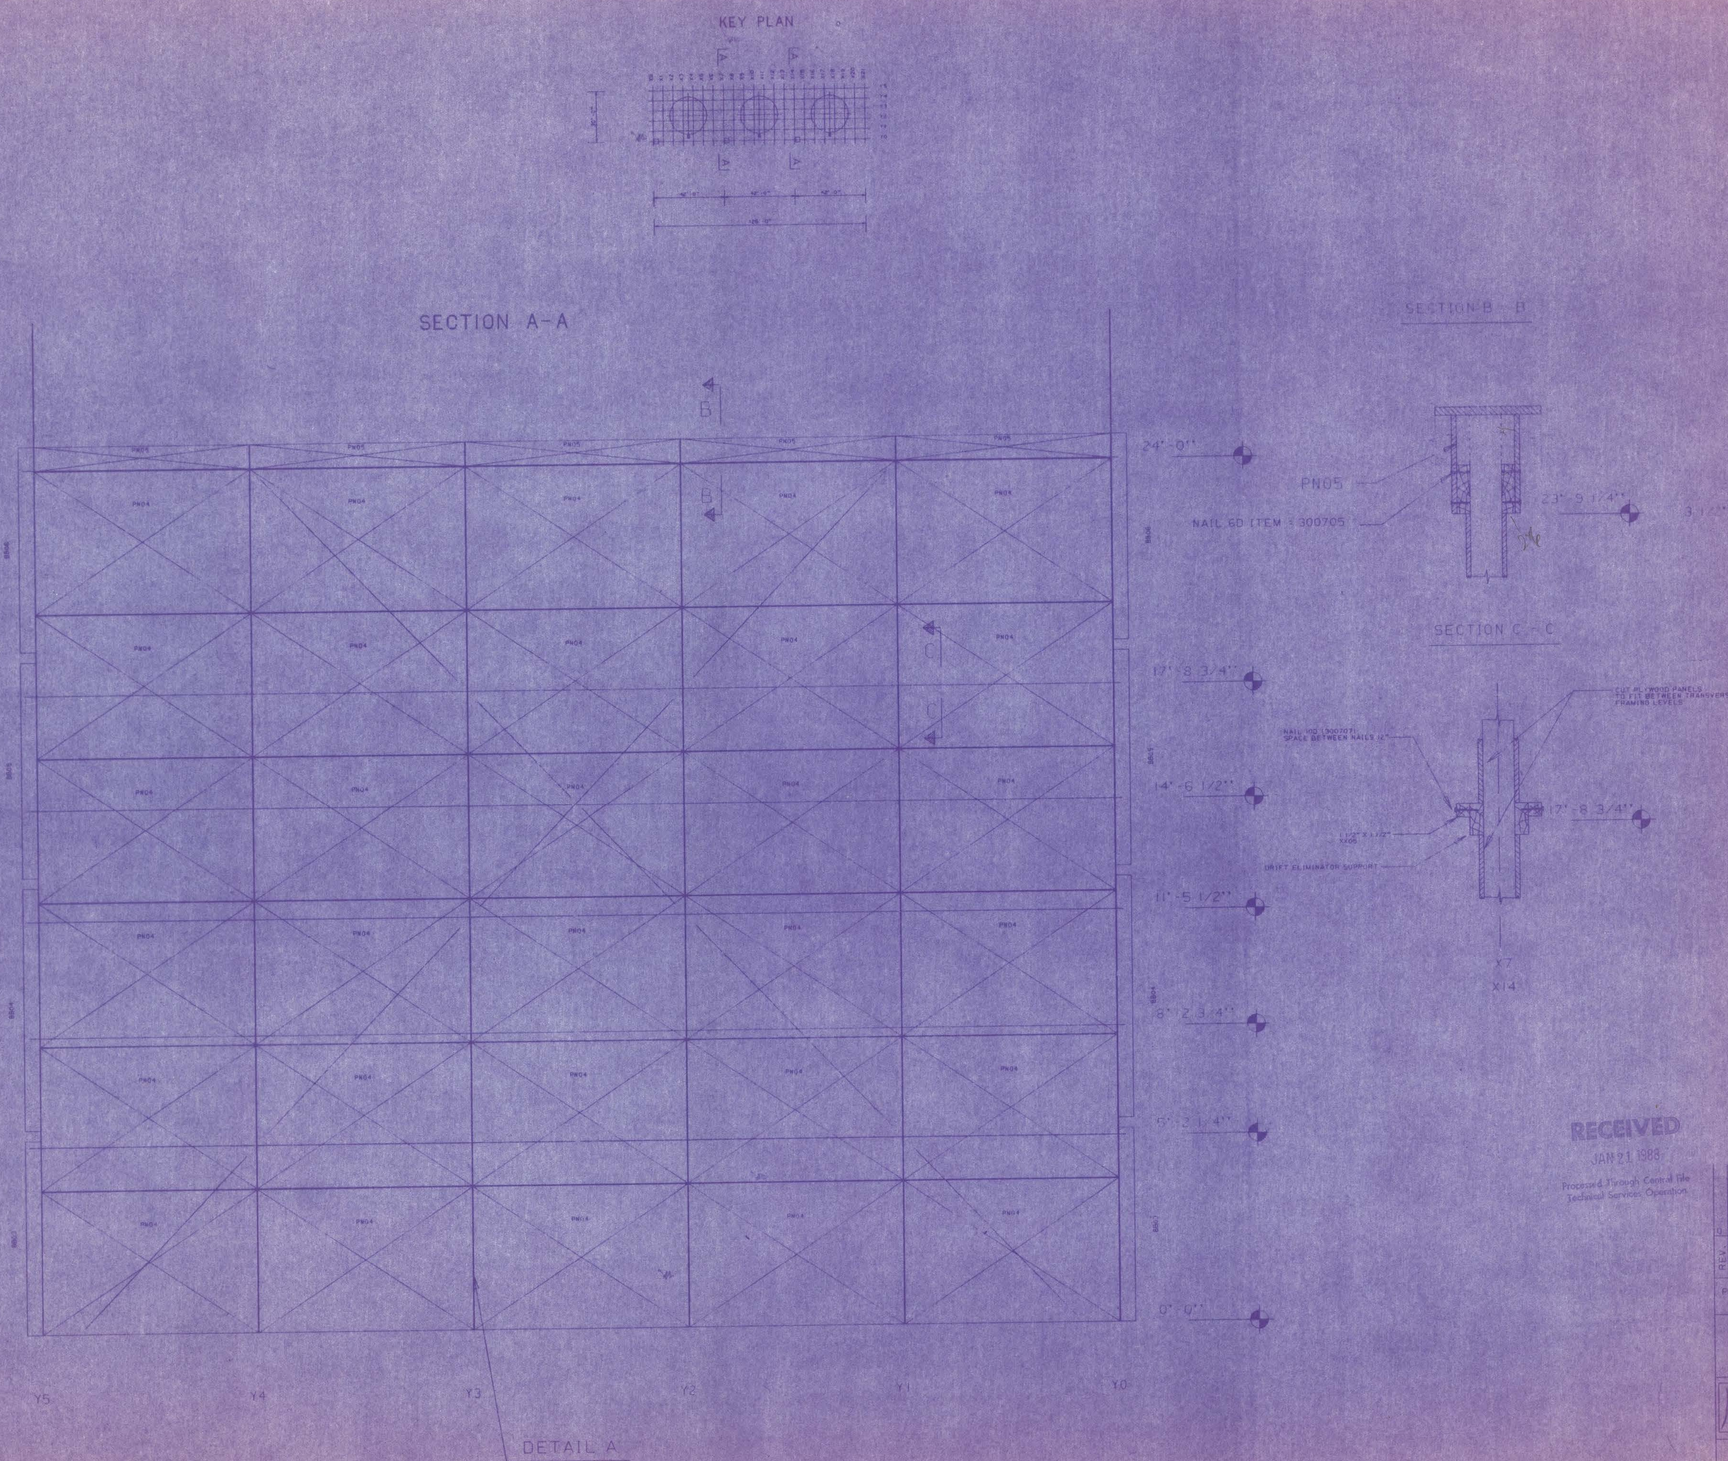

RECEIVED
JAN 21 1988
Processed Through Central File
Technical Services Operation

MS 135 7034 SUB 1

REV.	DATE	DRAWN INIT	DRAWN PAR	CHECK INIT	CHECK PAR	APPR. INIT	APPR. PAR	CODE	REMARKS
0	09-04-87	RR	[illegible]	RM	[illegible]	GM	[illegible]		

PLANT: REDDING POWER
G.E. NO 586A.7034-M2302

SCALE 1/2"=1'-0"

INDUCED DRAFT COOLING TOWER
PARTITION WALL

FILE HUC 3385

HAMON COOLING TOWERS.
245 US HIGHWAY 22 WEST BRIDGEWATER, NJ 08807
TELEPHONE (201) 725-3311 TELEX 642320

THIS DRAWING IS OUR PROPERTY. IT SHALL BE TREATED AS CONFIDENTIAL AND MUST NOT BE USED TO OUR DISADVANTAGE. IT SHALL BE NEITHER REPRODUCED NOR MADE AVAILABLE TO THIRD PARTIES WITHOUT OUR CONSENT. WE RESERVE THE RIGHTS ON ALL PATENTS GRANTED AND ON THE KNOW HOW CONTAINED IN THIS DRAWING.

DRAWING No 108.01

D-4149

PART NAME: C.HUC336300.109.01

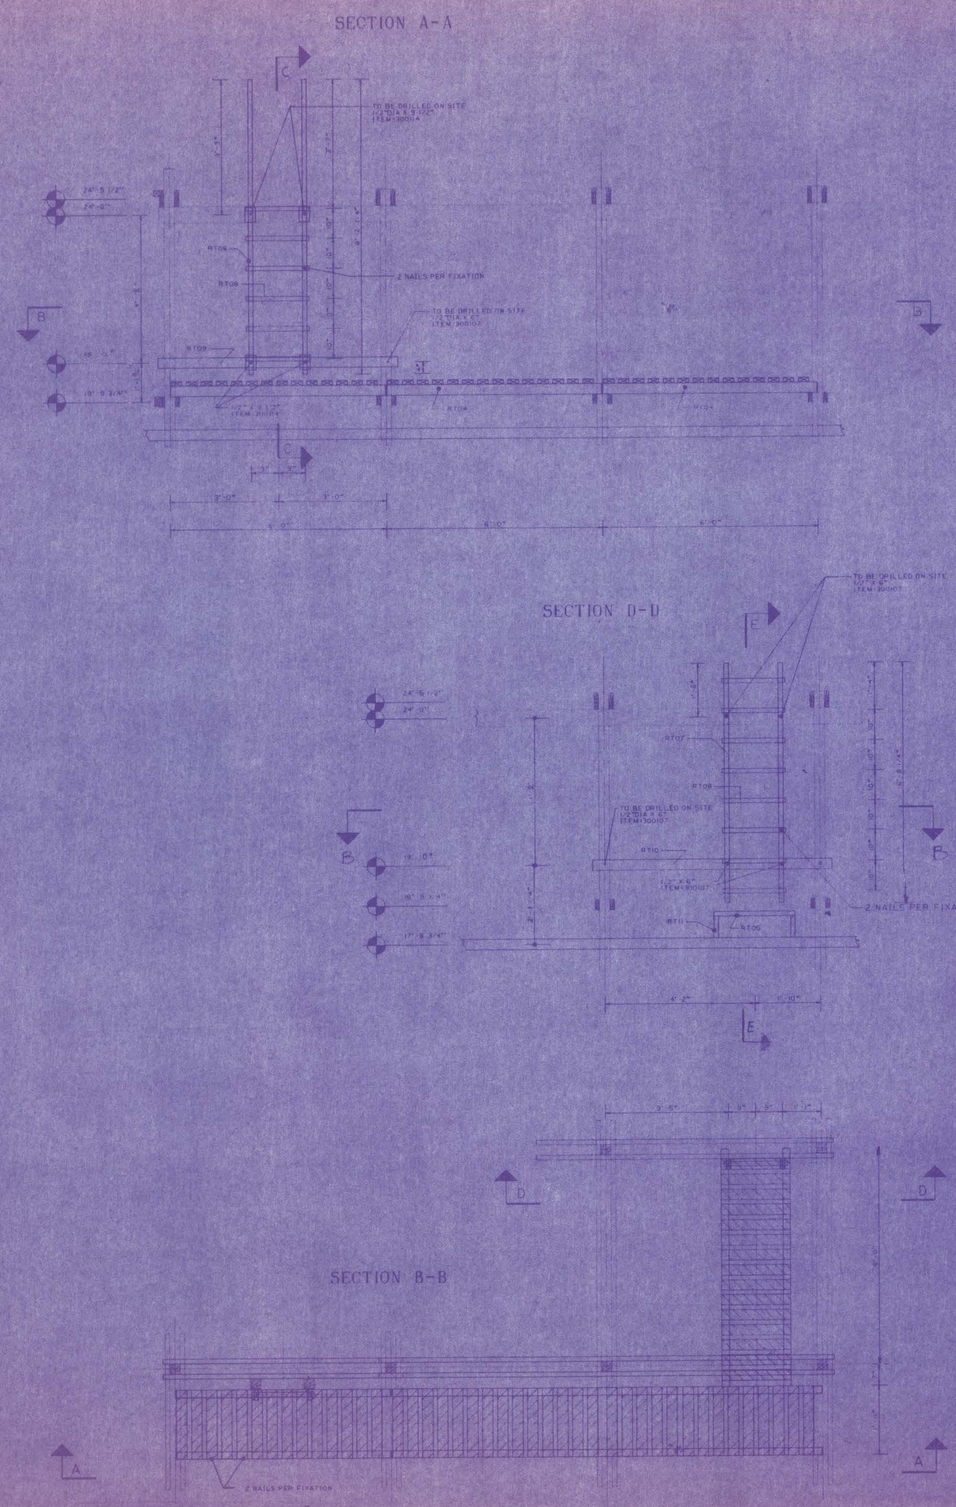

QUANTITIES ARE GIVEN FOR THE 3 WALKWAYS

MARK	SECTION	LENGTH	NR
RT04	2 1/2 X 3 1/2 "	5' 11 1/2"	18
RT05	1 1/2 X 3 1/2 "	1' 11"	171
RT06	1 1/2 X 3 1/2 "	8' 2 1/4"	6
RT07	1 1/2 X 3 1/2 "	8' 9 1/4"	6
RT08	DIAM 1 1/2 "	4' 9"	42
RT09	1 1/2 X 3 1/2 "	6' 9"	3
RT10	1 1/2 X 3 1/2 "	6' 8"	3
RT11	1 1/2 X 7 1/4 "	6' 7"	6
DJ02	3 1/2 X 3 1/2 "	6' 5"	12

HARDWARE	NR
300707	960
300107	24
300114	12
300402	36
300502	72

DISPOSITION OF WALKWAYS

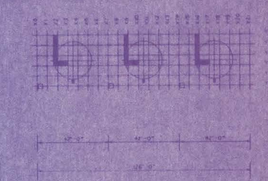

135 7034 SUB 1

REV.	DATE	DRAWN INIT	DRAWN PAR	CHECK INIT	CHECK PAR	APPR INIT	APPR PAR	CODE	REMARKS
0	09-04-87	RR	[illegible]	RM	[illegible]	GM	C		

PLANT: REDDING POWER
G.E. NO 586A.7034-M2302

INDUCED DRAFT COOLING TOWER
WALKWAYS
ACCESS LADDERS

HAMON COOLING TOWERS
245 US HIGHWAY 22 WEST BRIDGEWATER, NJ 08807
TELEPHONE (201) 725-3311 TELEX 642320

SCALE 1/2"=1'-0"
SIZE B1
FILE HUC3385
DRAWING No. 109.01
REV. 0

THIS DRAWING IS OUR PROPERTY. IT SHALL BE TREATED AS CONFIDENTIAL AND MUST NOT BE USED TO OUR DISADVANTAGE. IT SHALL BE NEITHER REPRODUCED NOR MADE AVAILABLE TO THIRD PARTIES WITHOUT OUR CONSENT. WE RESERVE THE RIGHTS ON ALL PATENTS GRANTED AND ON THE KNOW HOW CONTAINED IN THIS DRAWING.

D-4149

RECEIVED
JAN 27 1988
Processed through Central File
Technical Services Operation

PART NAME: C.HUC336300.109.01